CODE	DESCRIPTION	COLOR	FINISH/STYLE	SIZE	MANUFACTURER	CONTACT	NOTES
B-1	BRICK VENEER	VELOUR TEXTURE	BARBERRY	KING	ACME BRICK		GROUT: SPECTRUM CEMENTS: BRAZOS BROWN
B-2	BRICK VENEER	VELOUR TEXTURE	UNIVERSITY BROWN	KING	ACME BRICK		GROUT: SPECTRUM CEMENTS: BRAZOS BROWN
E-1	EIFS	SUPER WHITE	SANDPEBBLE FINE		DRYVIT		OUTSULATION SYSTEM
E-2	EIFS	MATCH PAINT P-2	SANDPEBBLE FINE		DRYVIT		OUTSULATION SYSTEM
MP-1	METAL PANEL	TO MATCH P-2					
P-1	PAINT	MATCH E-1					
P-2	PAINT	2134-20 MIDSUMMER NIGHT			BENJAMIN MOORE		
P-3	PAINT	OC-15 BABY FAWN			BENJAMIN MOORE		TO BE USED ON DOWNSPOUTS ADJACENT TO B-1
ST-1	STONE VENEER	OAKBROOK	PRO-LEDGE		CORONADO STONE PRODUCTS		GROUT: SPECTRUM CEMENTS: BRAZOS BROWN
ST-2	STONE VENEER	RED OAK	REFINED WOODSTONE		CORONADO STONE PRODUCTS		GROUT: SPECTRUM CEMENTS: BRAZOS BROWN, DRYSTACKED
WD-2	WOOD SLATS	CEDAR	NATURAL; SEALED	1X6 NOMINAL			PROVIDE 1/2" SPACING BETWEEN SLATS, PAINT SUBSTRATE BLACK BEYOND

EXTERIOR MATERIAL SCHEDULE

GENERAL NOTES:

1. ALL EIFS TO HAVE A DRAINAGE PLANE SYSTEM, TYPICAL FOR ALL ELEVATIONS.
2. ALL HVAC EQUIPMENT SHALL BE ROOF MOUNTED AND SCREENED BY PARAPETS.

NORTH ELEVATION: 1,080SF

MASONRY:	897SF	83%
EIFS:	158SF	15%
MISC. MTL:	25SF	02%

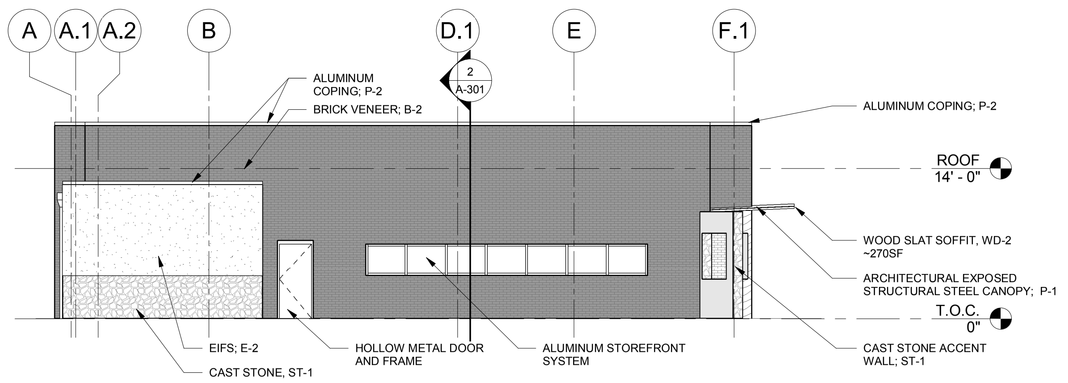

4 NORTH ELEVATION
SCALE: 1/8" = 1'-0"

SOUTH ELEVATION: 1,833 SF

MASONRY:	1,729SF	94%
MISC. MTL:	104SF	06%

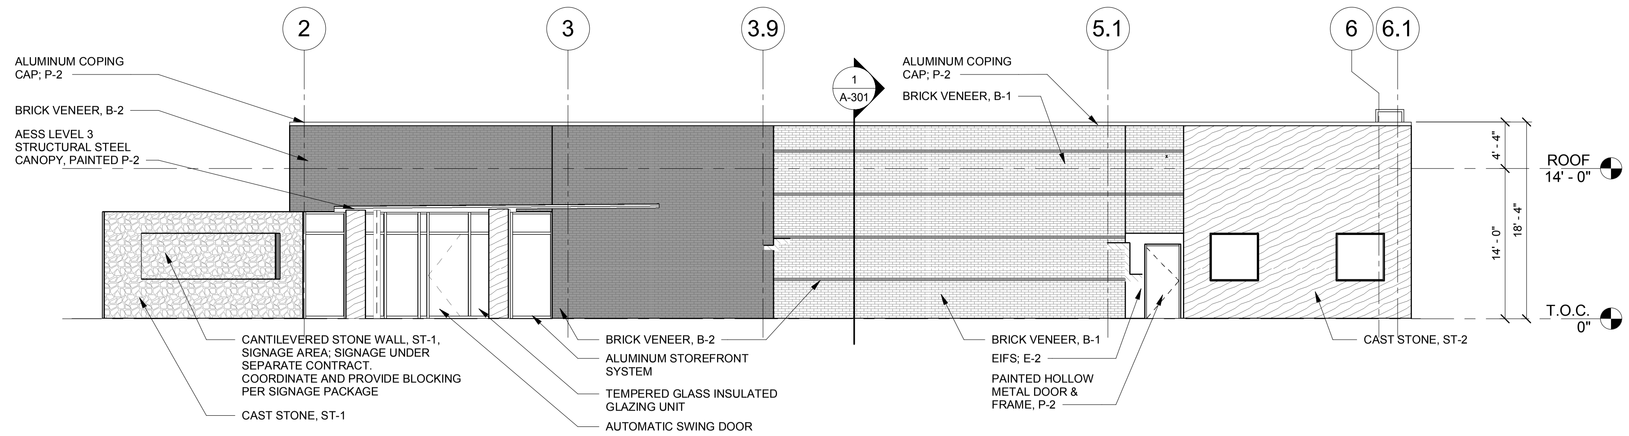

2 WEST ELEVATION
SCALE: 1/8" = 1'-0"

EAST ELEVATION: 1,090SF

MASONRY:	1017SF	93%
MISC. METAL:	73SF	07%

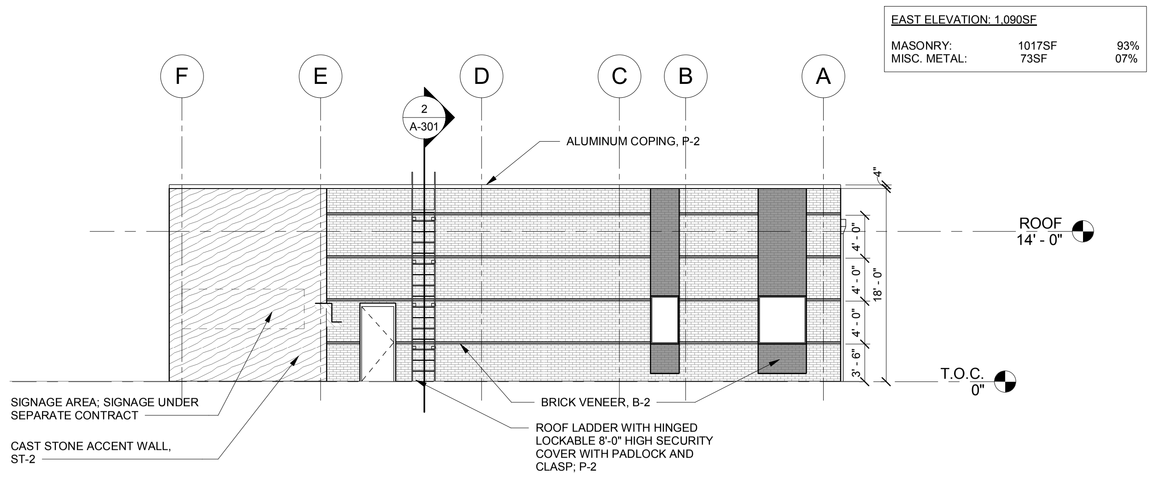

3 SOUTH ELEVATION
SCALE: 1/8" = 1'-0"

EAST ELEVATION: 1,957 SF

MASONRY:	1,719SF	88%
EIFS:	193SF	10%
MISC. METAL:	45SF	2%

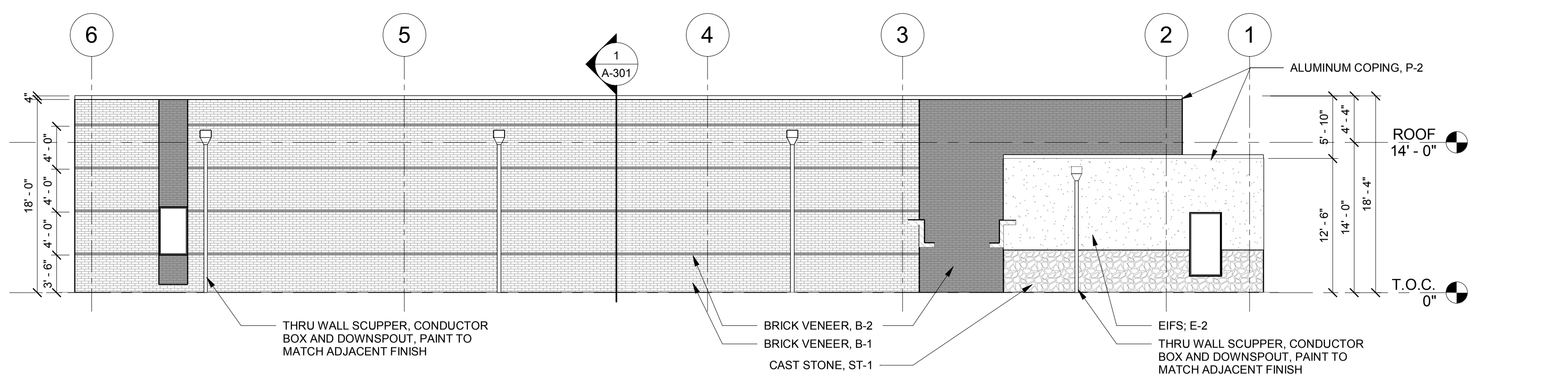

1 EAST ELEVATION
SCALE: 1/8" = 1'-0"

EXHIBIT "D"

D:\Revit\docs\QUESTCARE_Coppell_aadler@omniplan.com.rvt
9/12/2018 6:06:36 PM

OMNIPLAN
ARCHITECTS

1845 Woodall Rodgers Freeway, Suite 1500
Dallas, Texas 75201

Main 214 826 7080
www.omniplan.com

Copyright © 2016

2018-08-20

THIS DRAWING IS IN PROGRESS AND IS FOR INTERIM REVIEW ONLY. IT IS NOT FOR REGULATORY APPROVAL, PERMITTING , OR CONSTRUCTION

NAME: J. TIPTON HOUSEWRIGHT
TEX. REG.: 9369
DATE: 09/16/2017

TODD INTERESTS, LLC

QUESTCARE CLINIC
VISTA RIDGE (THE PLAZA) ADDT'N
LOT 3R, BLOCK D
1.389 ACRES, ZONED PD-205R3-HC
ABSTRACT
COPPELL, DALLAS
2018 09 04

Number	Revision	Date

PROJECT NO: 17067
DRAWN BY: Author
CHECKED BY Checker

BUILDING ELEVATIONS

PRESENTATION ONLY
2018-08-20

A-201