© COPYRIGHT 2023 ALLIANCE ARCHITECTS, INC.

MATERIAL SCHEDULE

	COLOR	DESCRIPTION
AL-01	KAWNEER CLEAR ANODIZED	STOREFRONT ALUMINUM
GL-01	VITRO SOLARBAN 70 PACIFICA	CLEAR GLAZING
MTL-01	ALUCONBOND MAGNOLIA	ACM METAL PANEL
ST-01	ARRISCLIP LIMESTONE	8"x24" SMOOTH STONE
TC-01	SW 6252 ICE CUBE	FIELD COLOR - TEXTURE COATED CONCRETE
TC-02	SW 7036 ACCESSIBLE BEIGE	ACCENT 1 - TEXTURE COATED CONCRETE
TC-03	SW 7512 PAVILION BEIGE	ACCENT 2 - TEXTURE COATED CONCRETE

MATERIAL PERCENTAGES

	TILT UP CONCRETE	STONE	METAL PANEL	METAL DOORS & LOUVERS	STOREFRONT GLAZING	TOTAL
NORTH	30,191 SF 82.5%	0 SF 0%	0 SF 0%	5,877 SF 16.0%	550 SF 1.5%	**36,618 SF 100%**
EAST	10,102 SF 80.7%	966 SF 7.7%	120 SF 1.0%	72 SF 0.6%	1,265 SF 10.0%	**12,525 SF 100%**
WEST	10,102 SF 80.7%	966 SF 7.7%	120 SF 1.0%	72 SF 0.6%	1,265 SF 10.0%	**12,525 SF 100%**
SOUTH	27,389 SF 63.8%	6,286 SF 14.7%	1,218 SF 2.8%	144 SF 0.3%	7,912 SF 18.4%	**42,949 SF 100%**

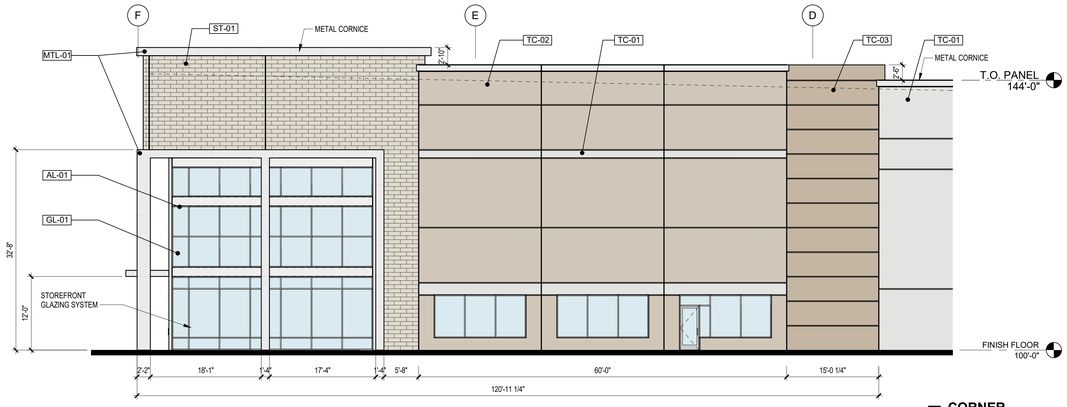

7 CORNER
Scale: 1" = 10'-0"

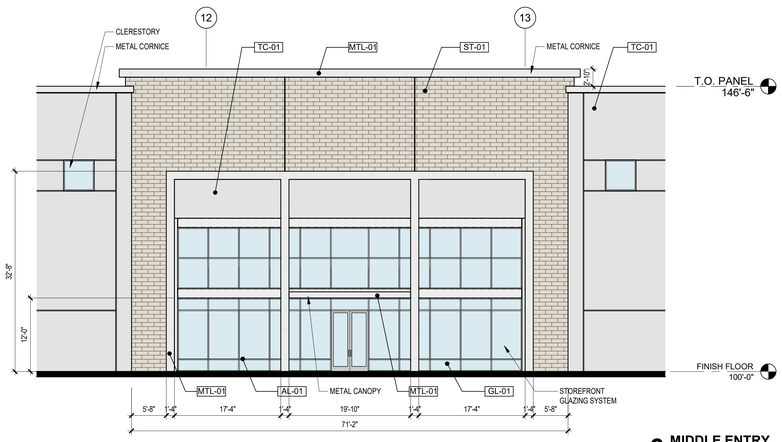

6 MIDDLE ENTRY
Scale: 1" = 10'-0"

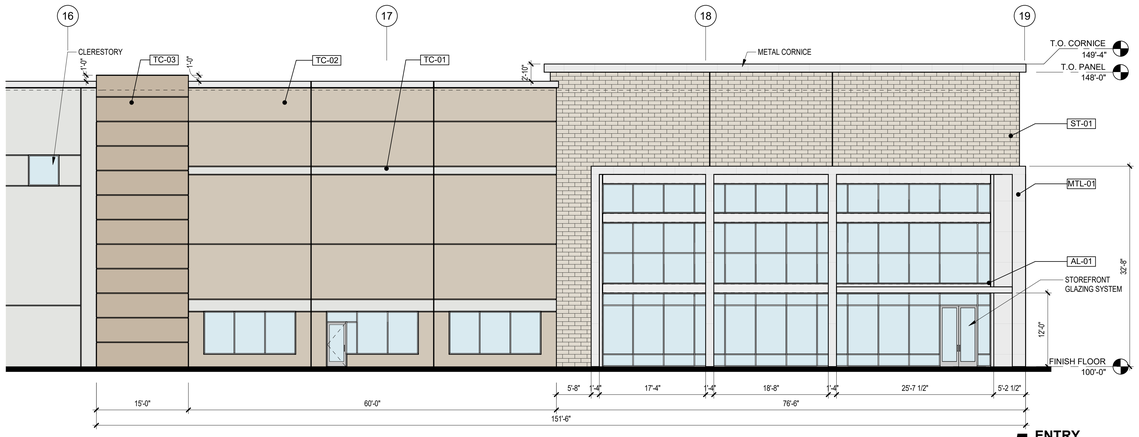

5 ENTRY
Scale: 1" = 10'-0"

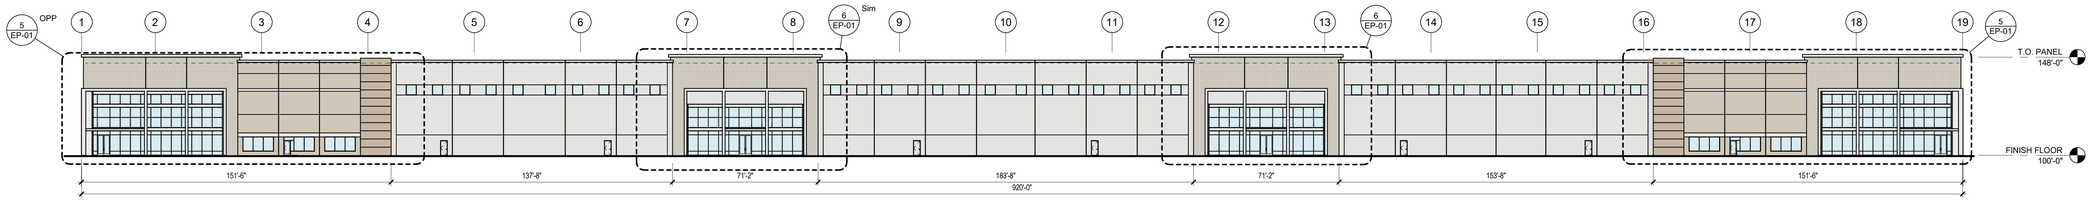

4 SOUTH ELEVATION
Scale: 1" = 30'-0"

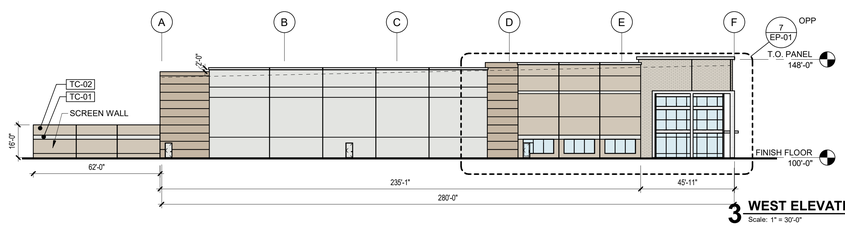

3 WEST ELEVATION
Scale: 1" = 30'-0"

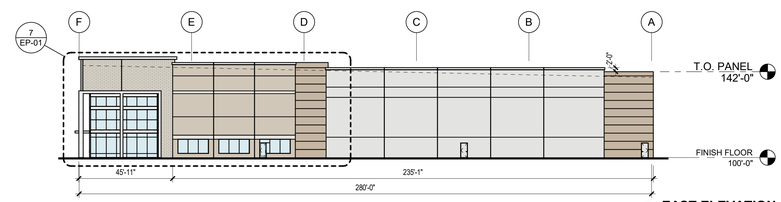

2 EAST ELEVATION
Scale: 1" = 30'-0"

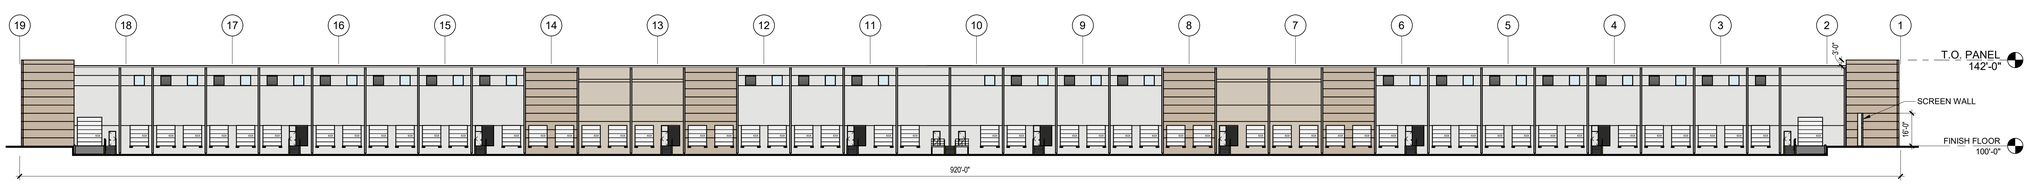

1 NORTH ELEVATION
Scale: 1" = 30'-0"

ALLIANCE ARCHITECTS
30th ANNIVERSARY
1600 N. Collins Blvd., Suite 1000 Richardson, Texas 75080
(972) 233-0400 Alliancearch.com

PRELIMINARY
THOMAS M. MAXWELL
REG. #TX 15730
NOT FOR REGULATORY APPROVAL, PERMITTING OR CONSTRUCTION

10/31/2023

VISTA RDG MALL DR
500 W. VISTA RDG MALL DR, COPPELL, TX
LOT # 1

ELEVATION PLAN

DRAWING RECORD

DATE	DESCRIPTION
08/21/2023	SITE PLAN SUBMITTAL
09/12/2023	SITE PLAN RESUBMITTAL
10/05/2023	SITE PLAN RESUBMITTAL

EP-01

PROJECT NO.: 2023167

10/31/2023 11:44:59 AM C:\Users\julietas\Documents\REVIT LOCAL FILES\Vista Rdg Mall Dr option 2b_julietasA334L.rvt

© COPYRIGHT 2023 ALLIANCE ARCHITECTS, INC

ALLIANCE ARCHITECTS
30th ANNIVERSARY
1600 N. Collins Blvd., Suite 1000 Richardson, Texas 75080
(972) 233-0400 Alliancearch.com

PRELIMINARY

THOMAS M. MAXWELL
REG. #TX 15730
NOT FOR REGULATORY APPROVAL, PERMITTING OR CONSTRUCTION

10/10/2023

VISTA RDG MALL DR

500 W. VISTA RDG MALL DR, COPPELL, TX

LOT # 1

RENDERIINGS

DRAWING RECORD	
DATE	DESCRIPTION
09/12/2023	SITE PLAN RESUBMITTAL
10/05/2023	SITE PLAN RESUBMITTAL

EP-03

PROJECT NO.: 2023167

10/10/2023 3:51:46 PM C:\Users\juliedas\Documents\REVIT LOCAL FILES\Vista Rdg Mall Dr option 2b_juliedasA334L.rvt