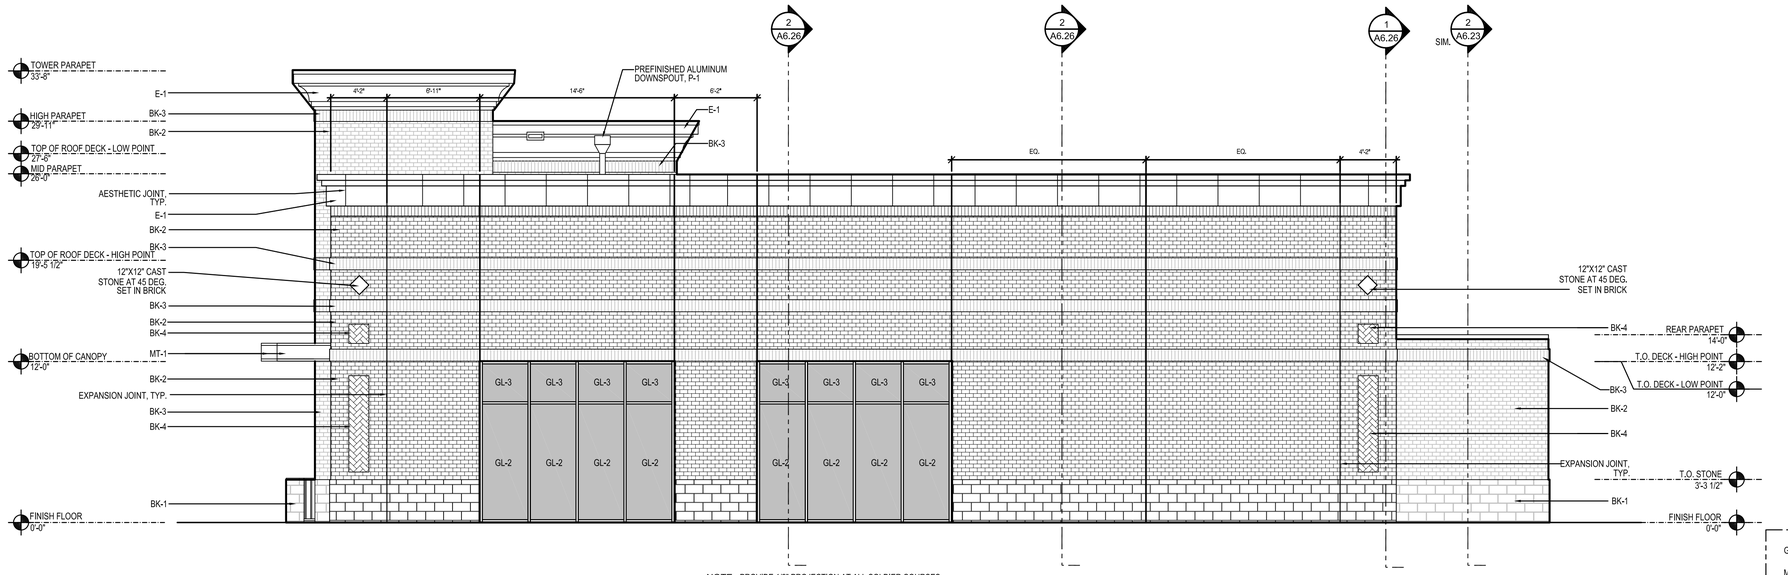

NOTE: PROVIDE 1/2" PROJECTION AT ALL SOLDIER COURSES.
PROVIDE 1/2" INSET AT HERRINGBONE INLAYS.

GROSS ELEVATION SF:	2422 SF
MATERIALS QUANTATIES:	
BRICK VENEER:	1584 S.F. (66%)
STONE:	110 S.F. (5%)
STUCCO:	339 S.F. (14%)
GLASS:	348 S.F. (14%)
METAL / MISC:	41 S.F. (2%)

NORTH ELEVATION

3/16"=1'-0" 2

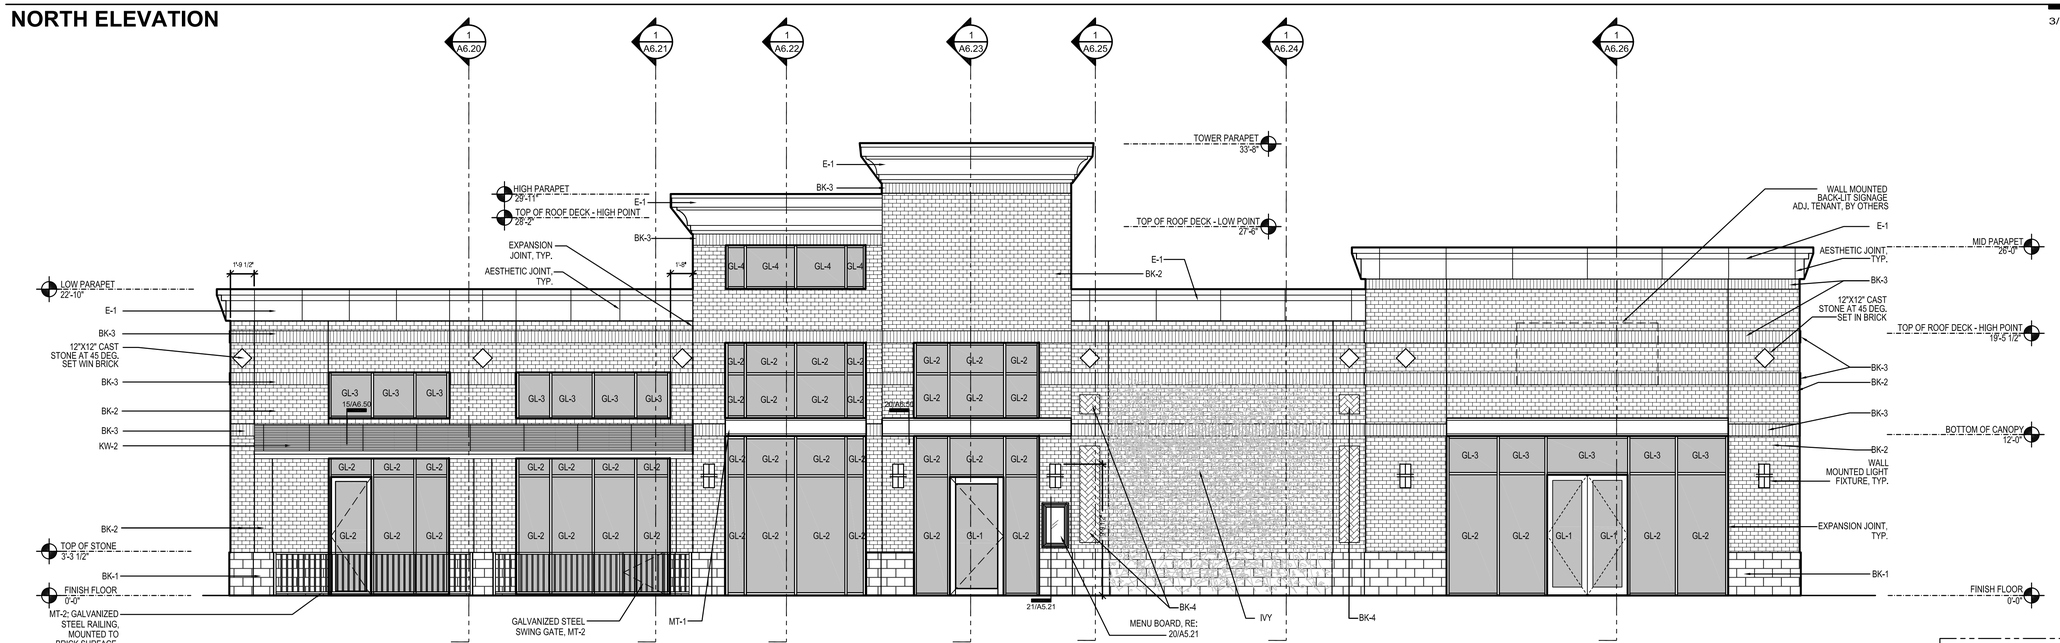

NOTE: PROVIDE 1/2" PROJECTION AT ALL SOLDIER COURSES.
PROVIDE 1/2" INSET AT HERRINGBONE INLAYS.

GROSS ELEVATION SF:	3041 SF
MATERIALS QUANTATIES:	
BRICK VENEER:	1527 S.F. (50%)
STONE:	182 S.F. (6%)
STUCCO:	310 S.F. (10%)
GLASS:	1000 S.F. (33%)
METAL / MISC:	22 S.F. (1%)

EAST ELEVATION

3/16"=1'-0" 1

JACOBS
5985 Rogerdale Road
Houston, TX 77072 (832) 351-6000
www.jacobs.com
TBPE Firm #2966

PROJECT TITLE:
BLACK WALNUT CAFE
COPPELL, TX

PROJECT LOCATION:
775 NORTH DENTON TAP RD.
COPPELL, TEXAS 75019

OWNER:
Black Forest Ventures, LLC
24 Waterway Ave., Suite 225
Black Forest Tower
The Woodlands, TX 77380

CONSULTANT:

SEAL:
THESE DOCUMENTS ARE FOR INTERIM REVIEW AND NOT FOR CONSTRUCTION, BIDDING OR PERMIT PURPOSES.
RESPONSIBLE ARCHITECT
TERENCE N. JOHNSON
20997
5/28/13

JACOBS PROJECT NO	FRY81B02
DRAWN BY	JN / MF
CHECKED BY	JM / TJ
ISSUE FOR	DATE

REVISIONS

Delta	Date	Description

SHEET TITLE
EXTERIOR ELEVATIONS

SHEET NO
A6.01

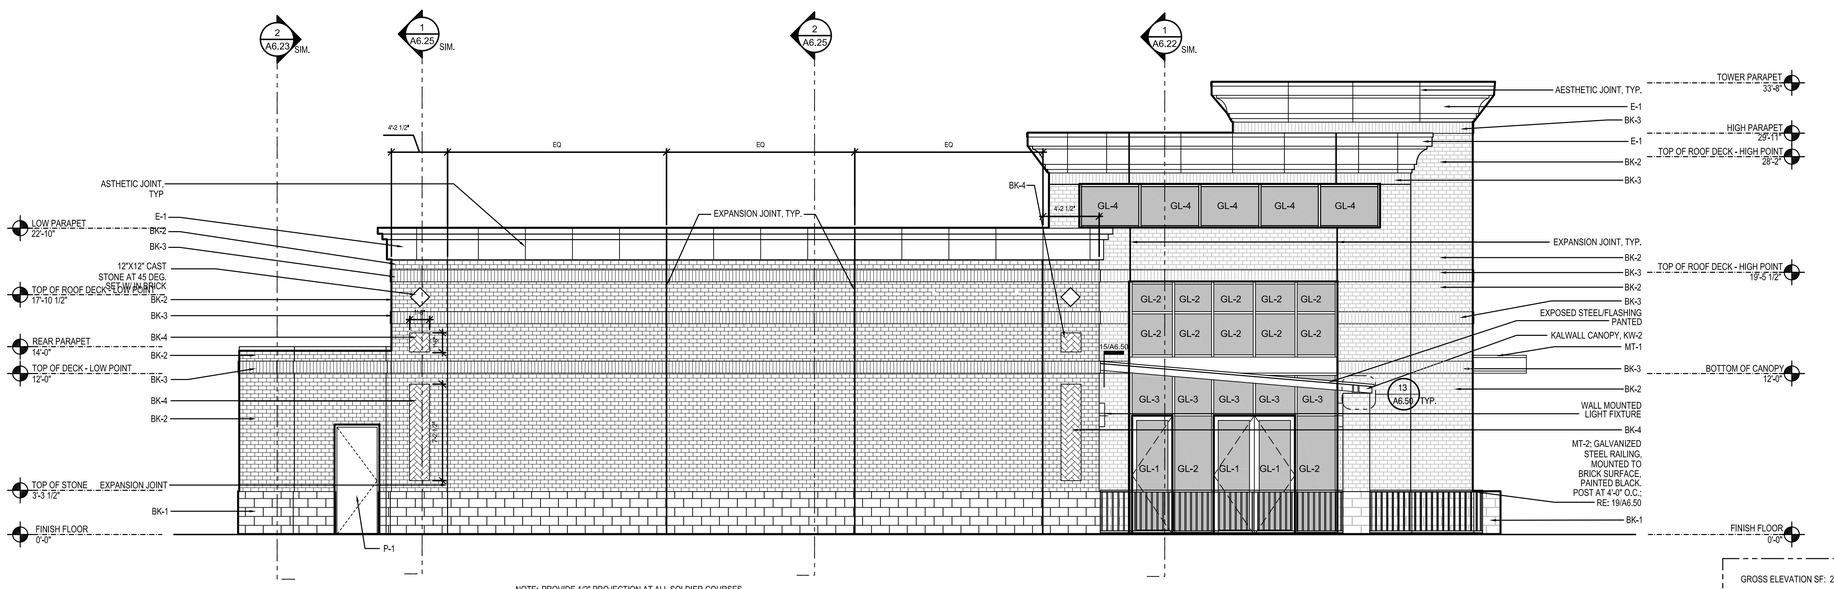

NOTE: PROVIDE 1/2" PROJECTION AT ALL SOLDIER COURSES.
PROVIDE 1/2" INSET AT HERRINGBONE INLAYS.

GROSS ELEVATION SF:	2309 SF
MATERIALS QUANTATIES:	
BRICK VENEER:	1399 S.F. (61%)
STONE:	241 S.F. (10%)
STUCCO:	274 S.F. (12%)
GLASS:	364 S.F. (16%)
METAL / MISC:	31 S.F. (1%)

SOUTH ELEVATION

3/16"=1'-0" **2**

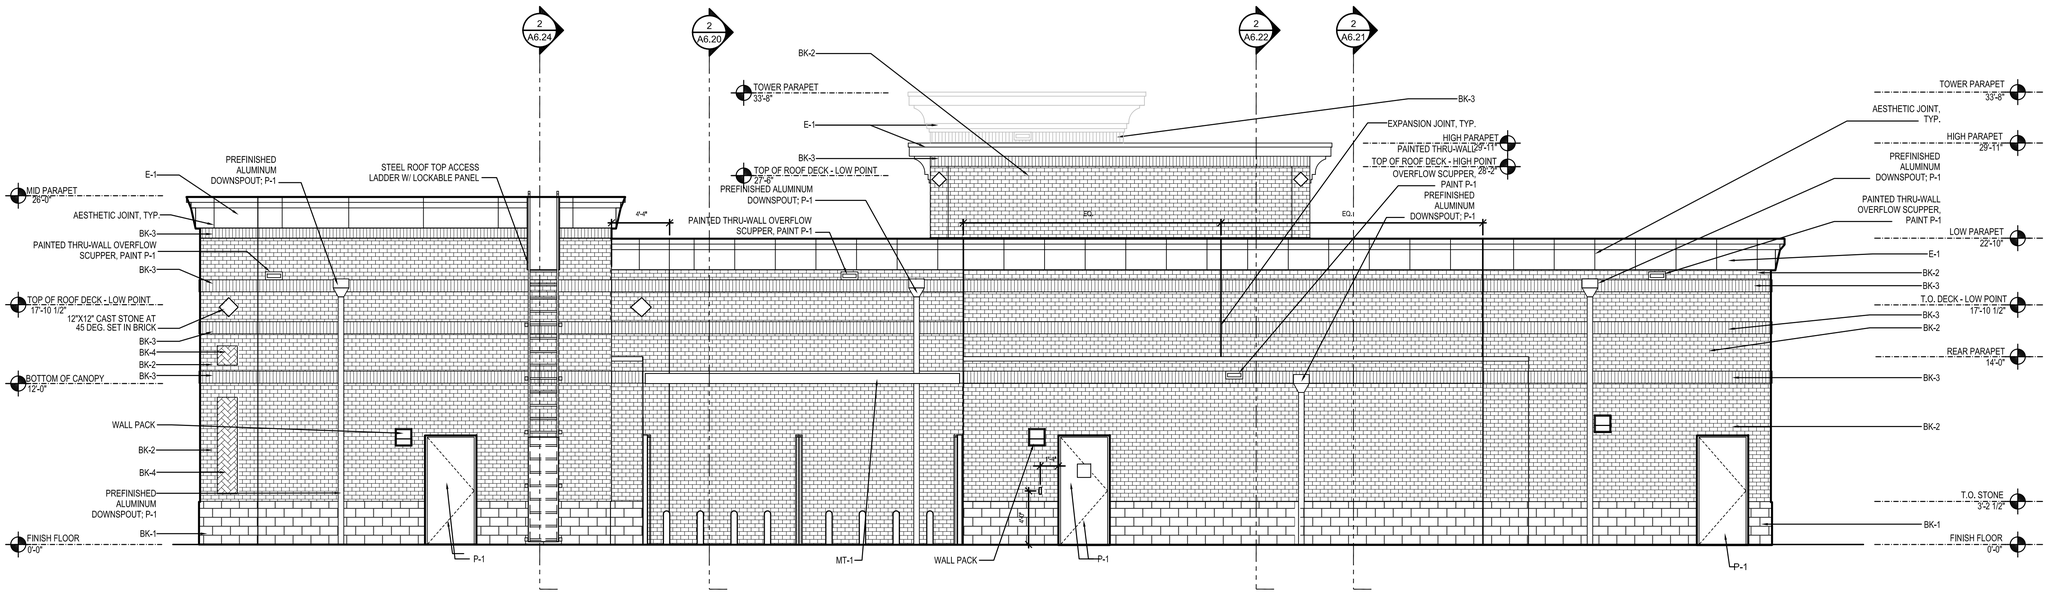

NOTE: PROVIDE 1/2" PROJECTION AT ALL SOLDIER COURSES.
PROVIDE 1/2" INSET AT HERRINGBONE INLAYS.

GROSS ELEVATION SF:	2771 SF
MATERIALS QUANTATIES:	
BRICK VENEER:	2126 S.F. (78%)
STONE:	261 S.F. (9%)
STUCCO:	280 S.F. (10%)
GLASS:	0 S.F. (0%)
METAL / MISC:	104 S.F. (3%)

WEST ELEVATION

3/16"=1'-0" **1**

JACOBS
5985 Rogerdale Road
Houston, TX 77072 (832) 351-6000
www.jacobs.com
TBPE Firm #2966

PROJECT TITLE:

BLACK WALNUT CAFE
COPPELL, TX

PROJECT LOCATION:

775 NORTH DENTON TAP RD.
COPPELL, TEXAS 75019

OWNER:

Black Forest Ventures, LLC
24 Waterway Ave., Suite 225
Black Forest Tower
The Woodlands, TX 77380

CONSULTANT:

SEAL:

THESE DOCUMENTS ARE FOR INTERIM REVIEW AND NOT FOR CONSTRUCTION, BIDDING OR PERMIT PURPOSES.

RESPONSIBLE ARCHITECT
TERENCE N. JOHNSON
20997
5/28/13

JACOBS PROJECT NO	FBY81B02
DRAWN BY	JN / MF
CHECKED BY	JM / TJ
ISSUE FOR	DATE

REVISIONS

Delta	Date	Description

SHEET TITLE

EXTERIOR ELEVATIONS

SHEET NO

A6.02