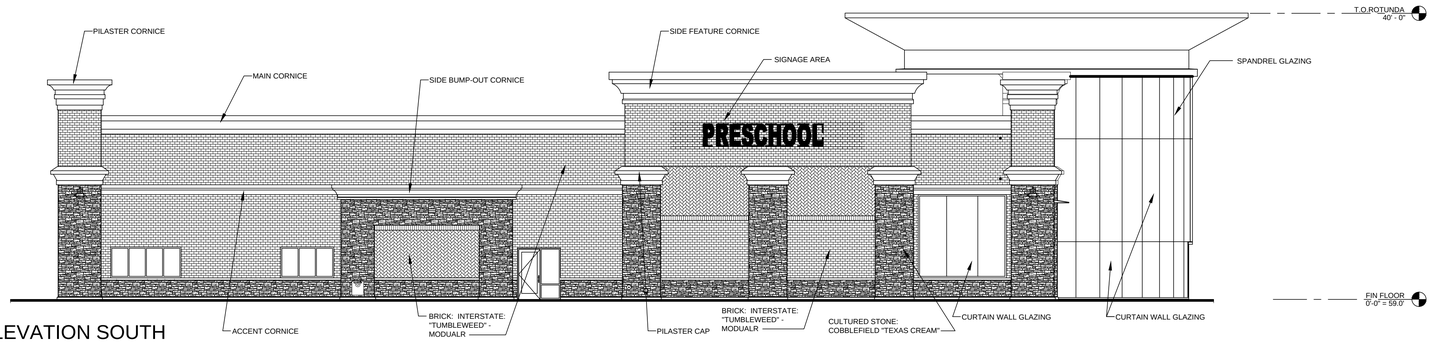

4 / A2-0 ELEVATION SOUTH
SCALE: 1/8" = 1'-0"

CHILDREN'S LEARNING ADVENTURE Coppell, TX Material Tabulation Chart -1 April 12, 2013								
	Front/West		Right/South		Left/North		Rear/East	
Item	Area	Percent	Area	Percent	Area	Percent	Area	Percent
Total Facade (s.f.)	**6,197**		**3,918**		**3,919**		**5,382**	
Doors and Windows Area (s.f.)	2,445	39%	300	8%	260	7%	521	10%
Total Façade Less Doors and Windows (s.f.)	**3,752**		**3,618**		**3,659**		**4,861**	
Material Type								
Masonry (s.f.)	1,186	32%	860	24%	902	25%	1,596	33%
Brick	1,830	49%	2,051	57%	2,042	56%	2,590	53%
Total Masonry Materials:	**3,016**	**80%**	**2,911**	**80%**	**2,944**	**80%**	**4,186**	**86%**
Remainder: (Cornices: EIFS, Stucco)	736	20%	707	20%	715	20%	675	14%

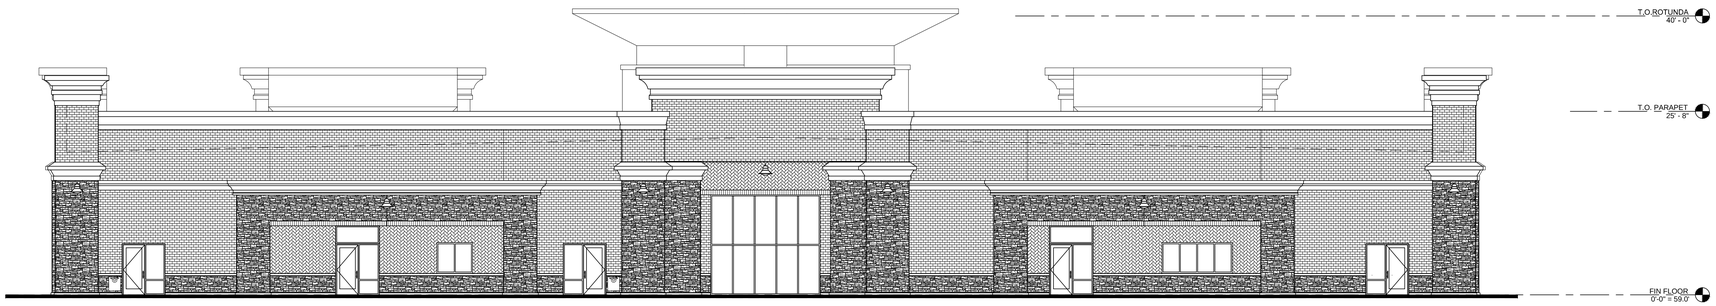

3 / A2-0 ELEVATION WEST
SCALE: 1/8" = 1'-0"

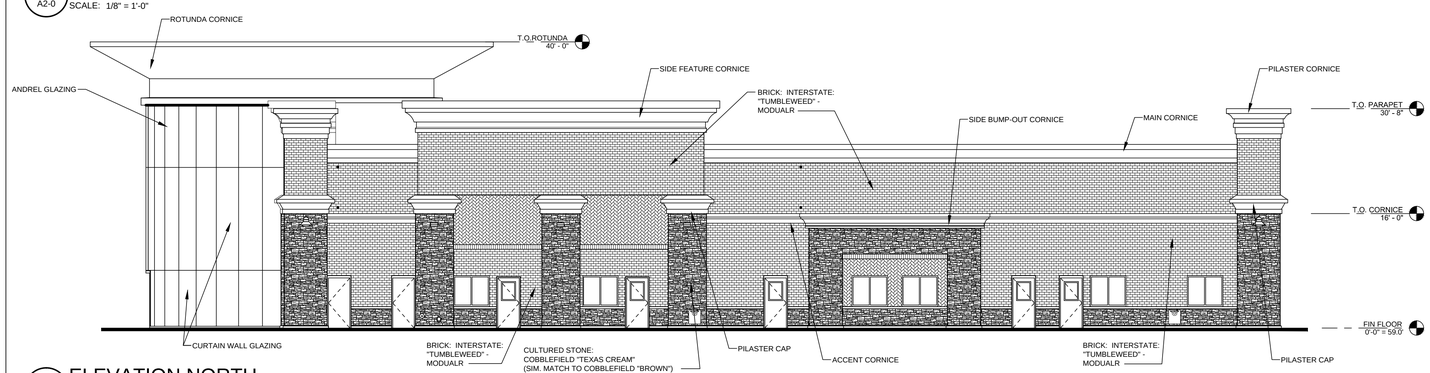

2 / A2-0 ELEVATION NORTH
SCALE: 1/8" = 1'-0"

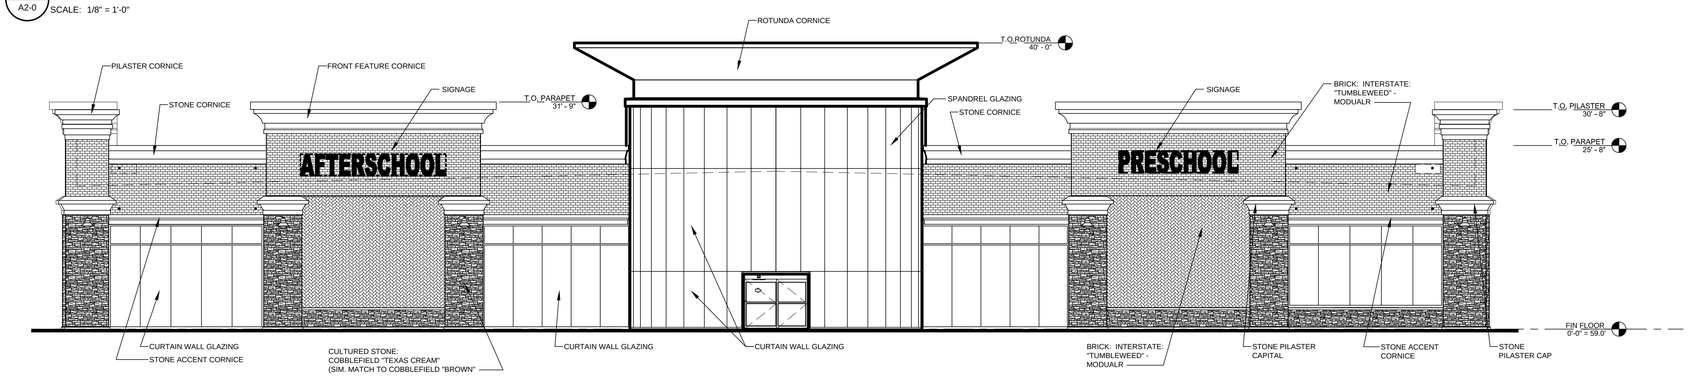

1 / A2-0 ELEVATION EAST
SCALE: 1/8" = 1'-0"

ELEVATIONS FOR APPROVAL
5/6/13

EXTERIOR ELEVATIONS

CASCO
10877 WATSON ROAD
ST. LOUIS, MO 63127
PROJECT MANAGERS

CHILDREN'S LEARNING ADVENTURE CHILDCARE CENTERS
COPPELL
COPPELL, TEXAS

CHILDREN'S LEARNING ADVENTURE™ Childcare Centers

No:	ISSUE:	DATE:

PROFESSIONAL OF RECORD
PHONE: 314-821-1100

Job No: 912580	
Permit Date: XX-XX-XX	Bid Date: XX-XX-XX
Scale: 1/8"=1'-0"	
Drawn:	Checked:
Sheet No.	

Plotted On: Monday, May 06, 2013 - 11:15am
User Name: kristen_mark