PLANTLIST

MATERIAL	QNTY	SIZE	HT	SP	NOTES
BURR OAK QUERCUS MACROCARPA	12	3" CAL.	10-12'	5-6'	NURSERY GROWN
LIVE OAK QUERCUS VIRGINIANA	2	3" CAL.	10-12'	5-6'	NURSERY GROWN
LACEBARK ELM ULMUS PARVIFOLIA SEMPERVIRENS	9	3" CAL.	10-12'	5-6'	NURSERY GROWN
CRAPE MYRTLE LAGERSTROEMIA INDICA 'WATERMELON RED'	11	30 GAL.	8-10'	4-5'	NURSERY GROWN
EASTERN RED CEDAR JUNIPERUS VIRGINIANA	49	6-8' HT.	6-8'	3-4'	NURSERY GROWN
TYPICAL PLANTING BEDS					
KNOCKOUT ROSE ROSA x 'RADRAZZ'		5 GAL.	24"	15"	FULL
DWF WAX MYRTLE MYRICA PUSILLA		5 GAL.	15"	15"	FULL
GULF MUHLY MUHLENBERGIA CAPILLARIS		3 GAL.	15"	15"	FULL
MEX. FEATHERGRASS NASSELLA TENUISSIMA		1 GAL.	10"	10"	FULL
DAYLILLY HEMEROCALLIS SP.		1 GAL.	10"	10"	FULL
GREEN LIRIOPE LIRIOPE MUSCARI		1 GAL.	10"	10"	FULL

BRICK THINWALL ELEVATION
SCALE: 3/8" = 1'-0"

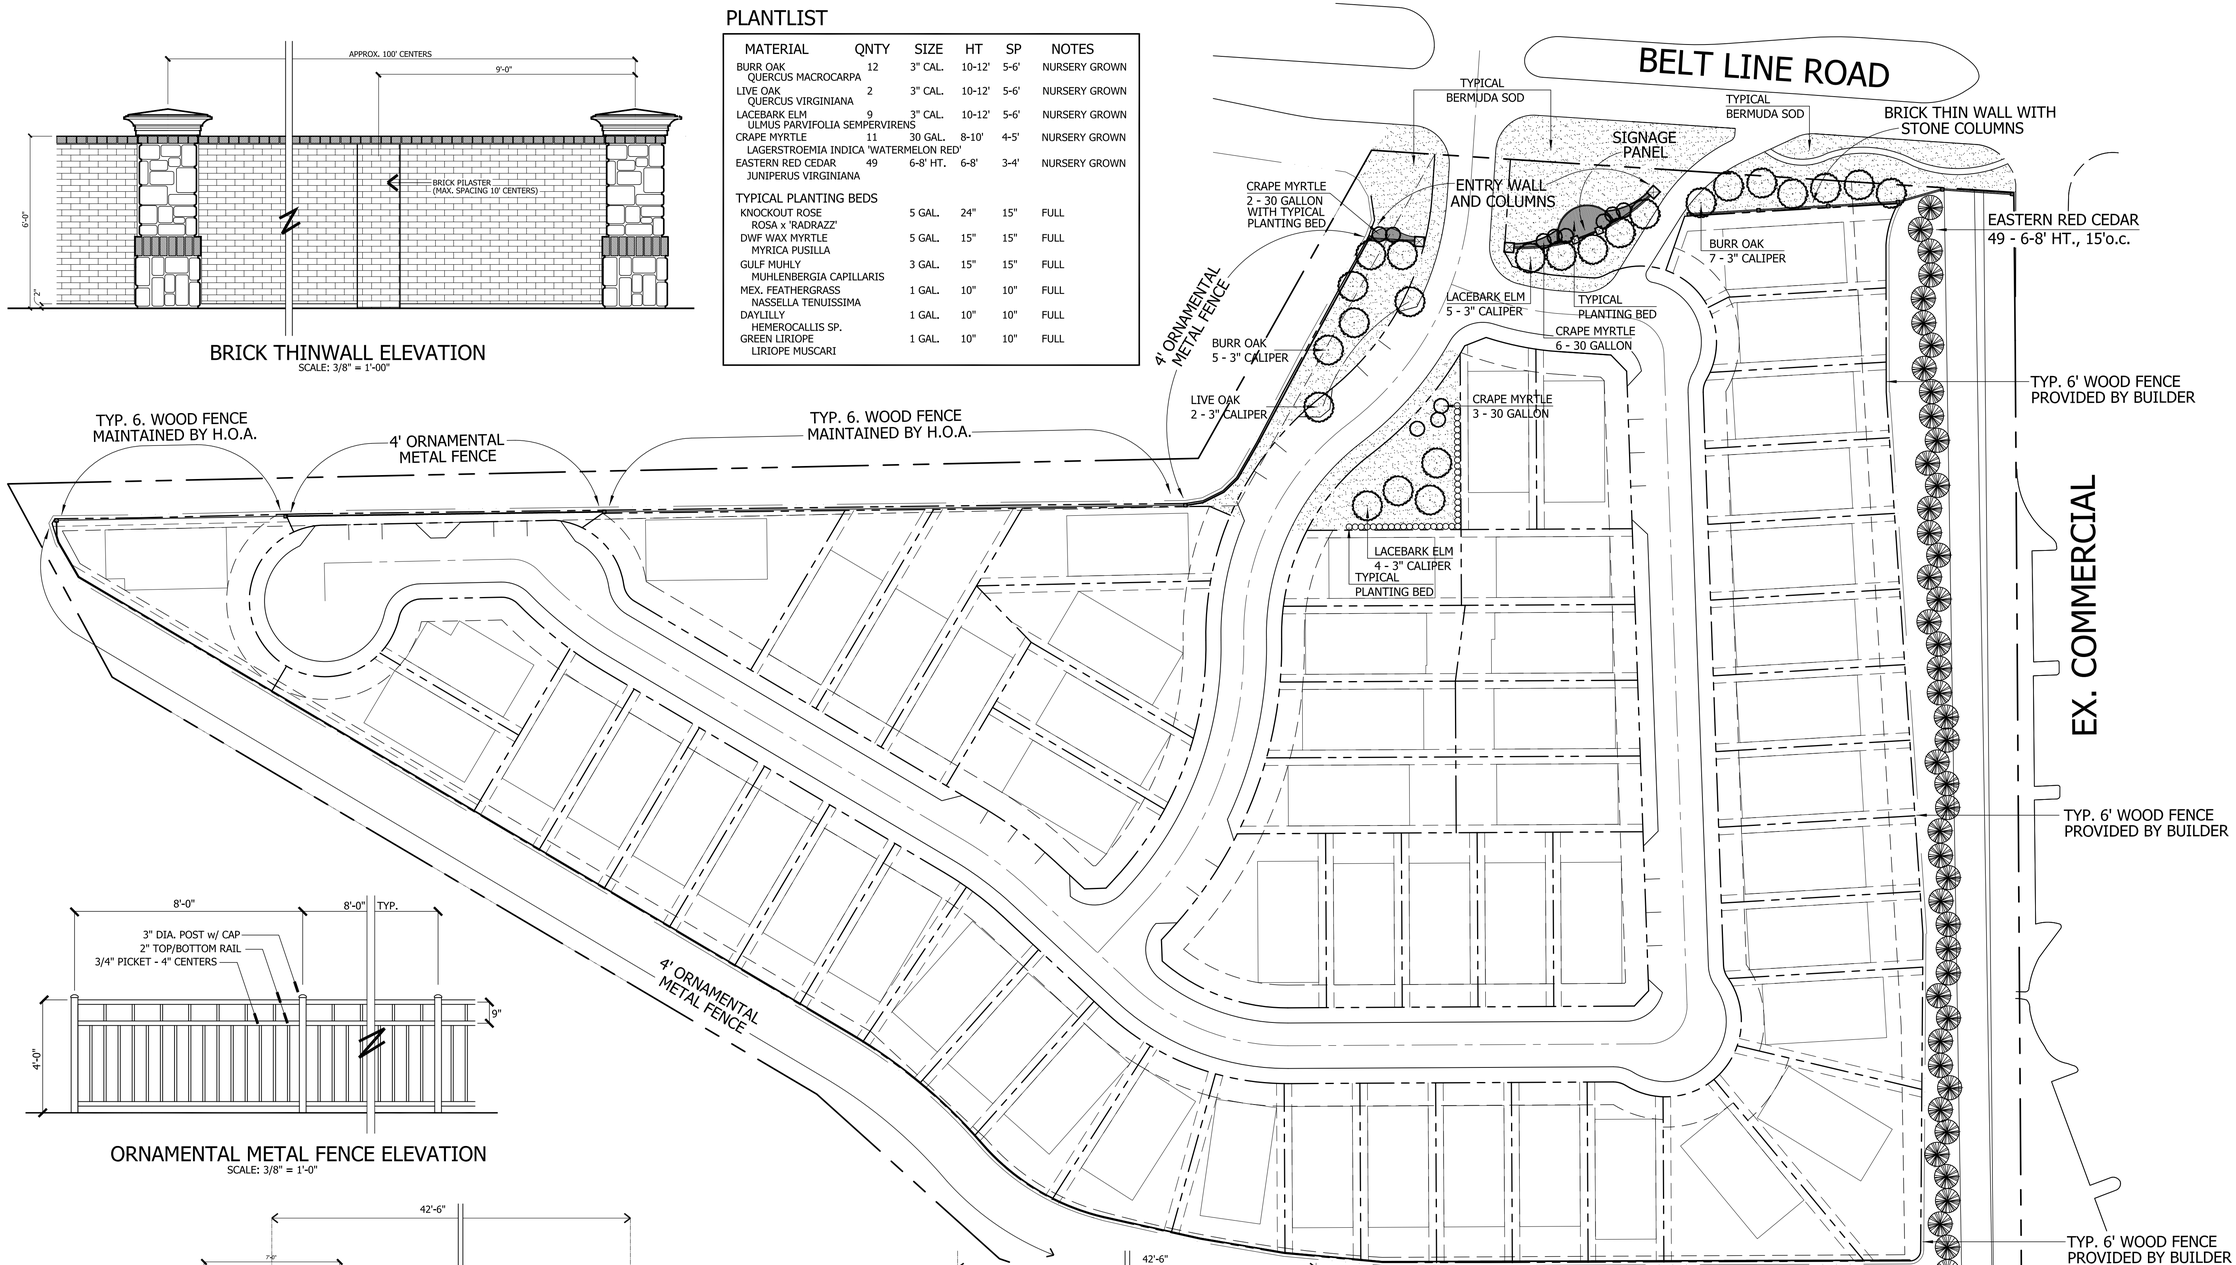

ORNAMENTAL METAL FENCE ELEVATION
SCALE: 3/8" = 1'-0"

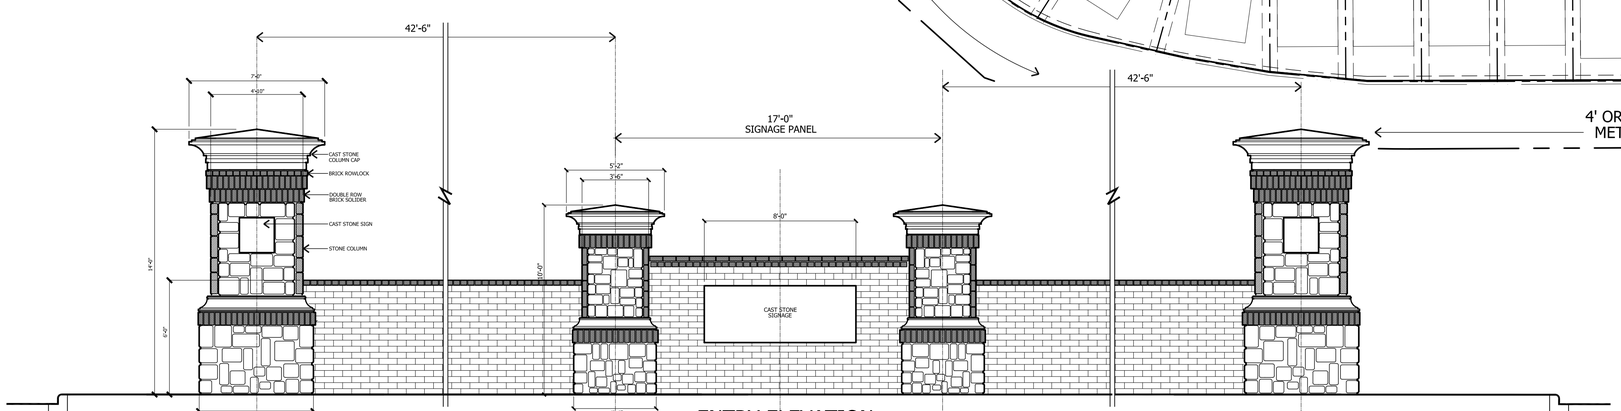

ENTRY ELEVATION
SCALE: 1/4" = 1'-0"

north

scale: 1" = 50'-0"

10 50
0 25 100

appr. by:
drawn by:
date: 02-15-13

revisions
02-16-03
02-19-03
03-14-13

REGISTERED LANDSCAPE ARCHITECT
WILLIAM H. LEEMING III
4133
STATE OF TEXAS

Leeming Design Group
Landscape Architecture
4912 Bufe Snow Drive, Suite 101-B North Richland Hills, Texas 76180
(817) 577-0809 Fax (817) 577-0086 leemingdesigngroup@sbcglobal.net

CONCEPTUAL LANDSCAPE

BELMONT LANDING
COPPELL, TEXAS

file name:
c:\Coppell-Billingsly Tract\ldg-base_CONCEPT.dwg

sheet
PL-1