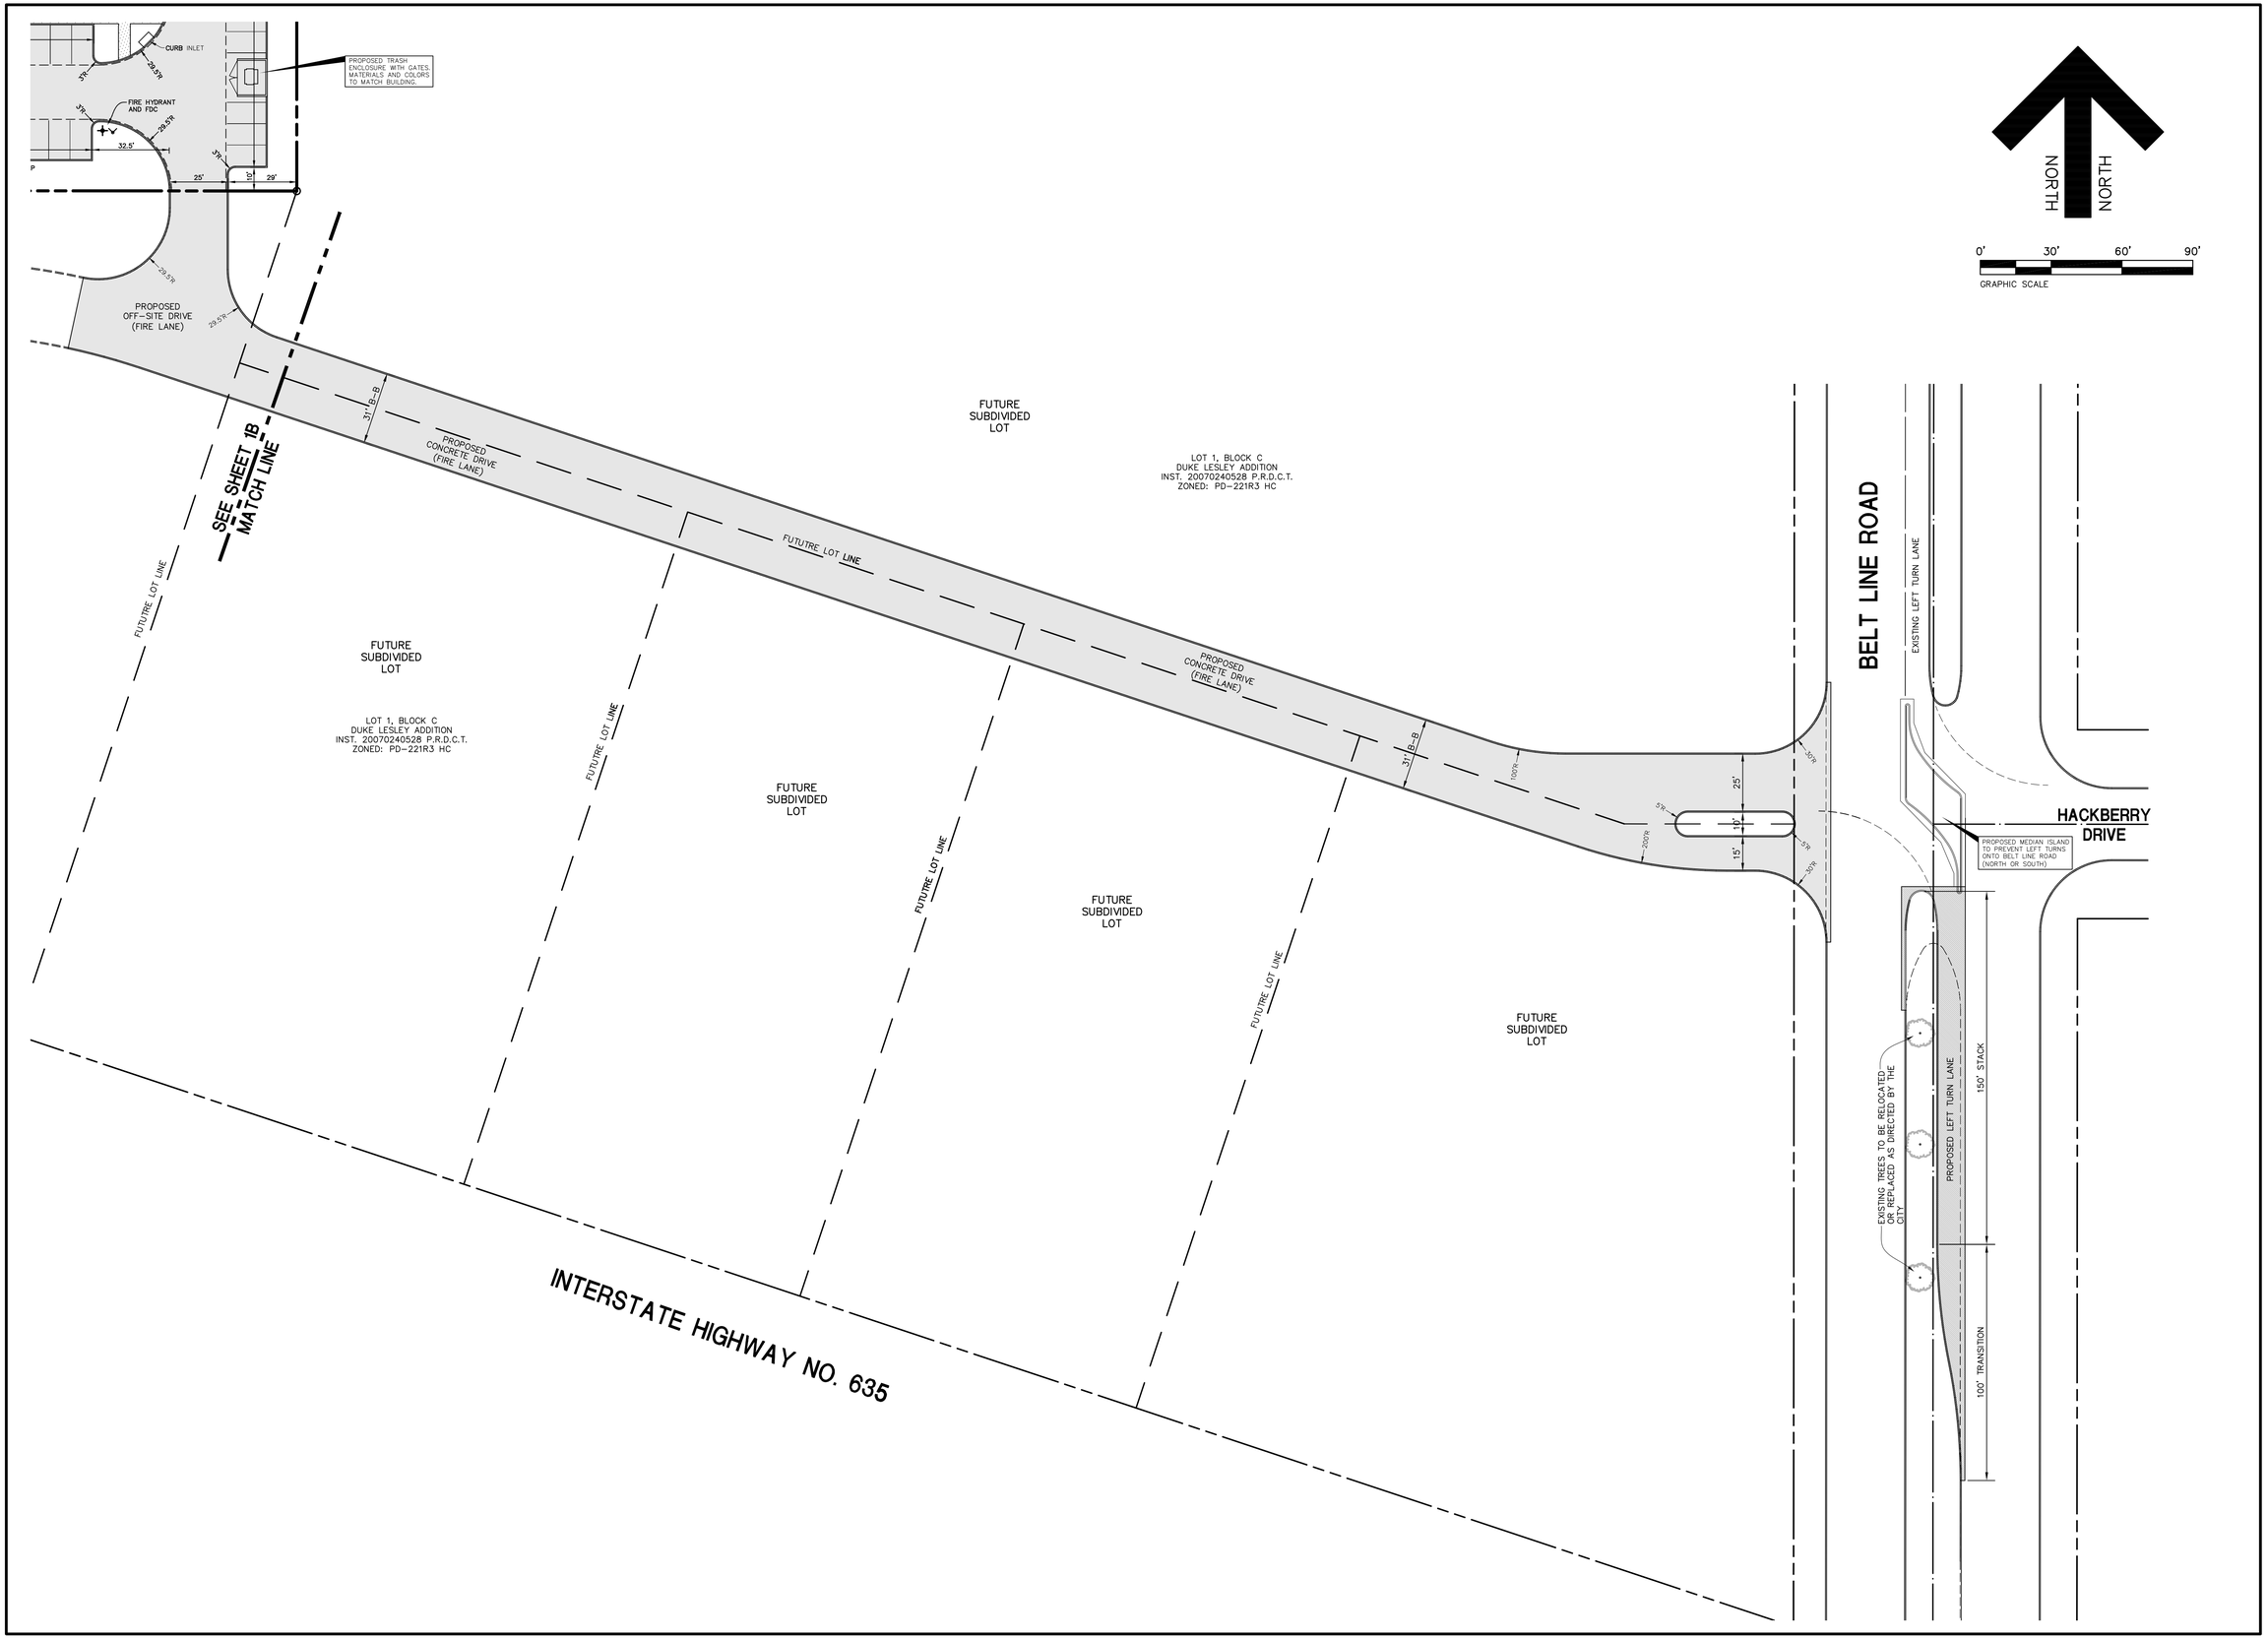

JDJR ENGINEERS & CONSULTANTS, INC.
TSBPE REGISTRATION NUMBER F-8527
ENGINEERS • SURVEYORS • LAND PLANNERS
2500 Texas Drive Suite 100 Irving, Texas 75062
Tel 972-252-JDJR (5357) Fax 972-252-8958

STATE OF TEXAS
JAMES DEWEY, JR.
61497
LICENSED PROFESSIONAL ENGINEER
3/26/13

OWNER/APPLICANT:
ZENOSH LLC
2311 TEXAS DRIVE SUITE 105
IRVING, TX 75062
CONTACT: MR. SUHAS NAIK

COPPEL CONFERENCE CENTER AND HOTEL COMPLEX

LOTS 2R, BLOCK C
DUKE LESLEY ADDITION
1580 POINT WEST BLVD.
COPPELL, TEXAS

REVISIONS:

DATE	REVISION
3/11/13	PER CITY REVIEW

SHEET TITLE
SITE PLAN
PD-221R2 HC

DATE: FEB. 20, 2013
SCALE: 1" = 30'
DRAWN BY: SAS
CHECKED BY: JDJR
SHEET NO.
1B OF **3**
JDJR FILE NO. 116-16-12

H:\JDJRproj\2012\116\116-16-12 Point West Blvd - Coppell\Civil\116-16-12 CIVILS 5.dwg, 3/26/2013 4:44:34 PM, JDJR Engineers & Consultants, Inc., * Jim