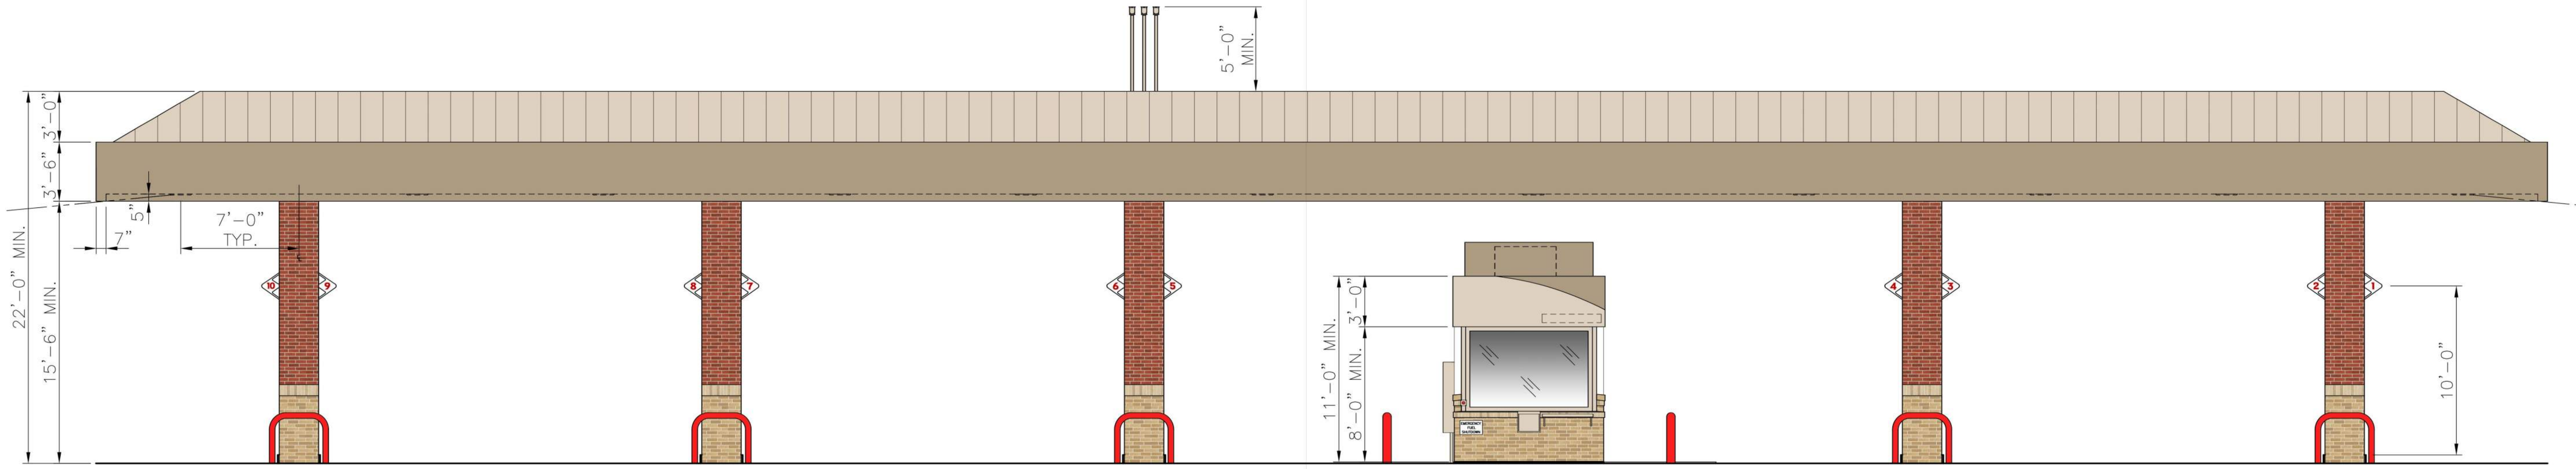

1 FUELING CENTER FRONT (WEST) ELEVATION
SCALE: 3/16"=1'-0"

KIOSK TOTAL AREA (EXCLUDING GLASS): 76.27 SQ. FT. OR 100%
SANDSTONE FASCIA (FULLY VISIBLE): 5.06 SQ. FT. OR 6.63%
OYSTER FASCIA (FULLY VISIBLE): 21.94 SQ. FT. OR 28.77%
WEATHERWOOD GRAY BRICK (FULLY VISIBLE): 25.78 SQ. FT. OR 33.8%
PAINTED FRAME AND RTU SCREEN (FULLY VISIBLE): 27.67 SQ. FT. OR 36.28%

CANOPY TOTAL AREA: 1102.83 SQ. FT. OR 100%
SANDSTONE FASCIA: 507.5 SQ. FT. OR 46.02%
RED BRICK COLUMNS (FULLY VISIBLE): 126.34 SQ. FT. OR 11.46%
WEATHERWOOD GRAY BRICK COLUMNS (FULLY VISIBLE): 54.42 SQ. FT. OR 4.93%
OYSTER MANSARD: 414.57 SQ. FT. OR 37.59%

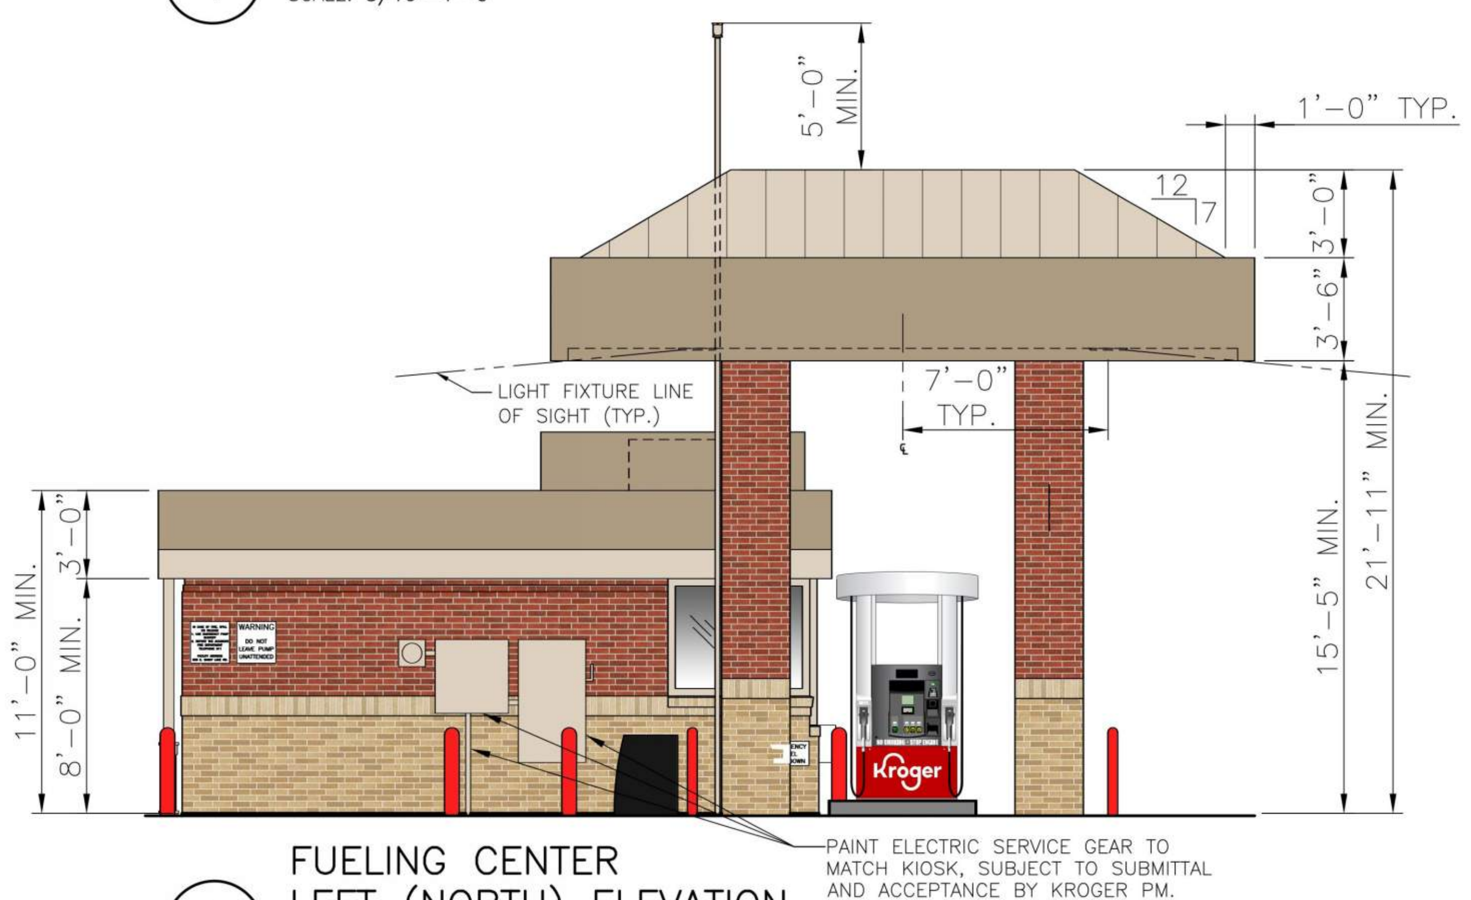

2 FUELING CENTER LEFT (NORTH) ELEVATION
SCALE: 3/16"=1'-0"

NOTE: THERE WILL NOT BE ANY OUTDOOR STORAGE OF EQUIPMENT OR GOODS.

KIOSK TOTAL AREA (EXCLUDING GLASS): 244.56 SQ. FT. OR 100%
SANDSTONE FASCIA: 45.92 SQ. FT. OR 18.78%
OYSTER FASCIA: 22.96 SQ. FT. OR 9.39%
RED BRICK (FULLY VISIBLE): 52.28 SQ. FT. OR 21.38%
WEATHERWOOD GRAY BRICK (FULLY VISIBLE): 79.26 SQ. FT. OR 32.41%
PAINTED FRAME, ELECTRICAL GEAR AND RTU SCREEN: 44.14 SQ. FT. OR 18.05%

CANOPY TOTAL AREA: 206.88 SQ. FT. OR 100%
SANDSTONE FASCIA: 84 SQ. FT. OR 40.6%
RED BRICK COLUMNS (FULLY VISIBLE): 50.54 SQ. FT. OR 24.43%
WEATHERWOOD GRAY BRICK COLUMNS (FULLY VISIBLE): 21.77 SQ. FT. OR 10.52%
OYSTER MANSARD: 50.57 SQ. FT. OR 24.45%

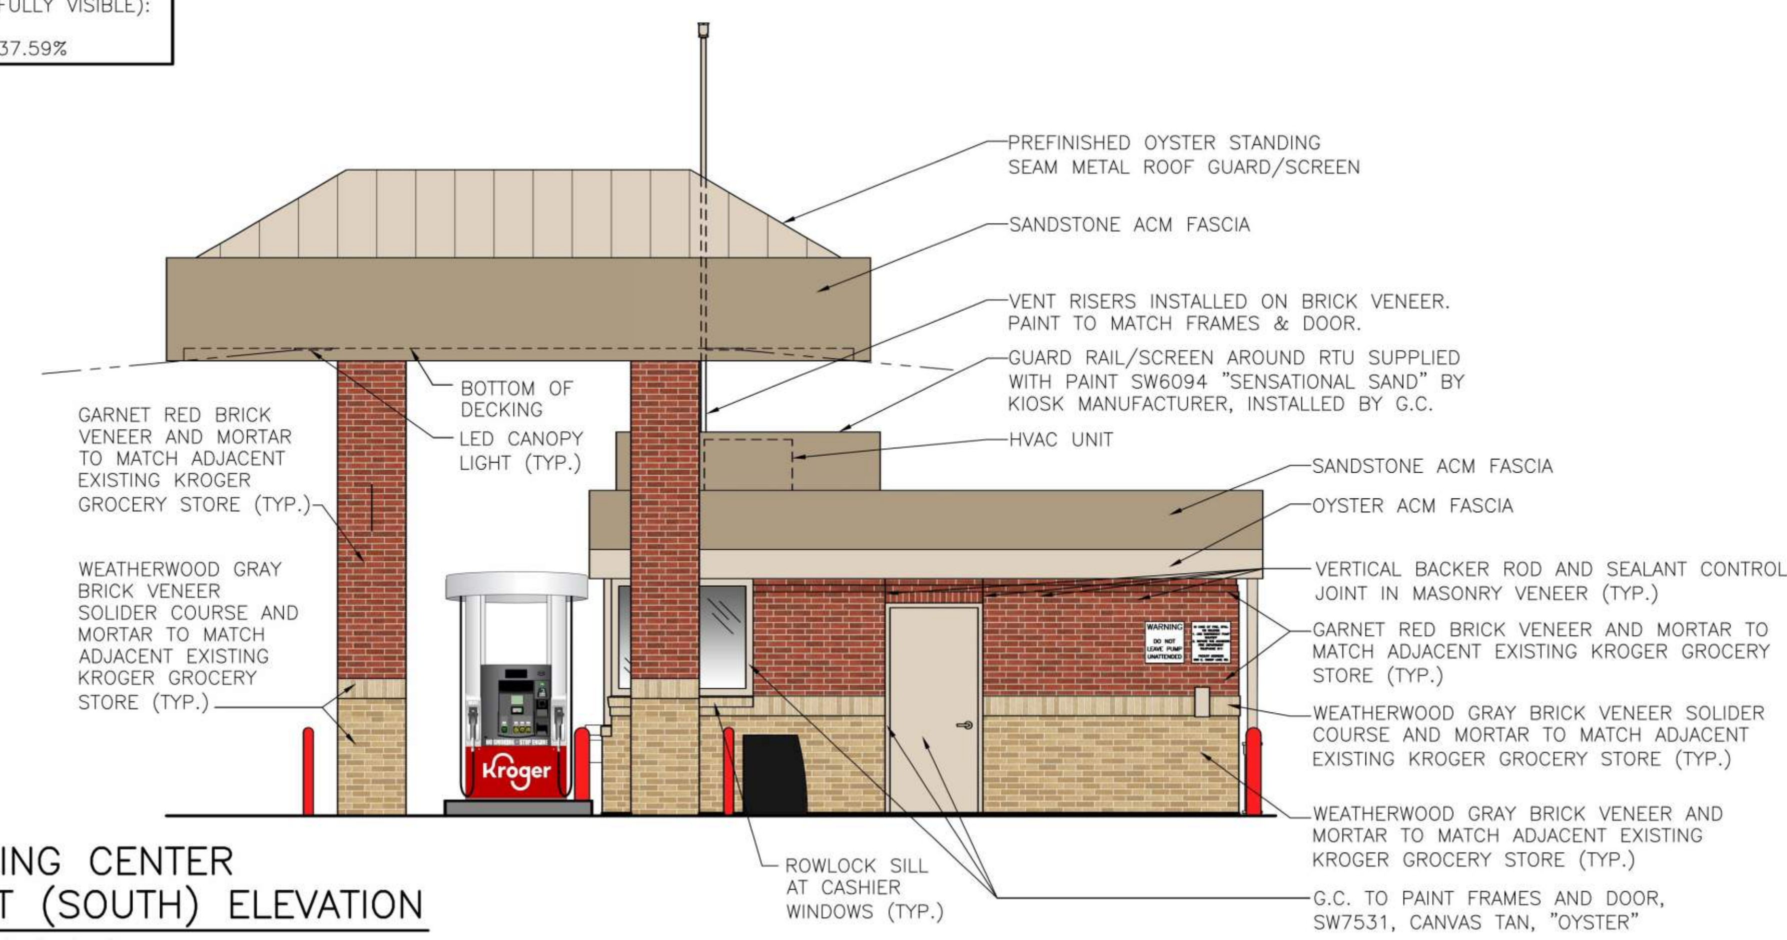

3 FUELING CENTER RIGHT (SOUTH) ELEVATION
SCALE: 3/16"=1'-0"

KIOSK TOTAL AREA (EXCLUDING GLASS): 244.08 SQ. FT. OR 100%
SANDSTONE FASCIA: 45.92 SQ. FT. OR 18.81%
OYSTER FASCIA: 22.96 SQ. FT. OR 9.41%
RED BRICK: 51.73 SQ. FT. OR 21.19%
WEATHERWOOD GRAY BRICK (FULLY VISIBLE): 71.75 SQ. FT. OR 29.4%
PAINTED FRAME, ELECTRICAL GEAR AND RTU SCREEN: 51.72 SQ. FT. OR 21.19%

CANOPY TOTAL AREA: 206.88 SQ. FT. OR 100%
SANDSTONE FASCIA: 84 SQ. FT. OR 40.6%
RED BRICK COLUMNS (FULLY VISIBLE): 50.54 SQ. FT. OR 24.43%
WEATHERWOOD GRAY BRICK COLUMNS (FULLY VISIBLE): 21.77 SQ. FT. OR 10.52%
OYSTER MANSARD: 50.57 SQ. FT. OR 24.45%

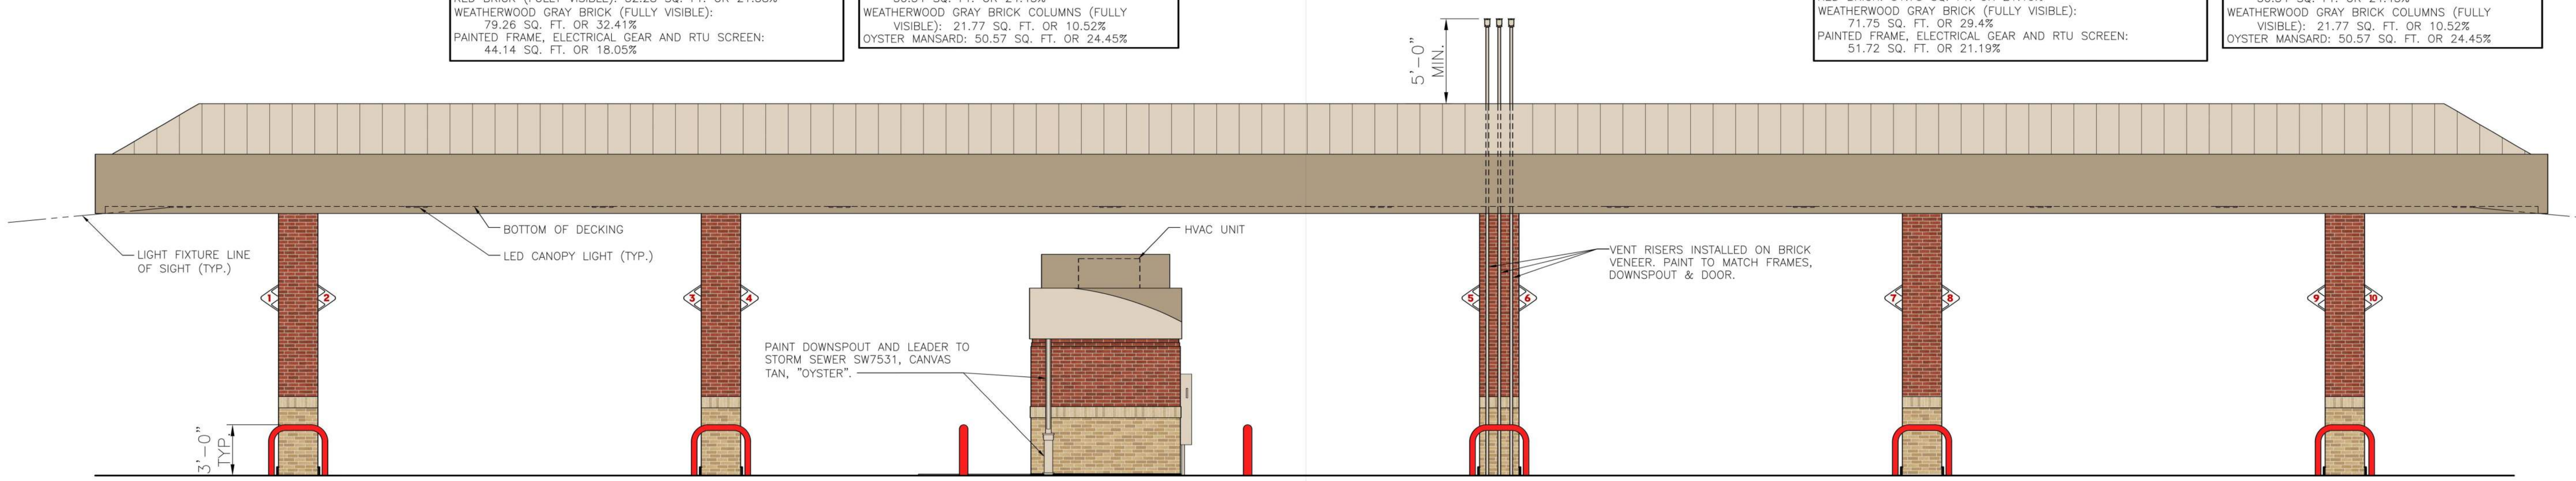

4 FUELING CENTER REAR (EAST) ELEVATION
SCALE: 3/16"=1'-0"

KIOSK TOTAL AREA: 115.96 SQ. FT. OR 100%
SANDSTONE FASCIA: 5.06 SQ. FT. OR 4.36%
OYSTER FASCIA: 21.94 SQ. FT. OR 18.92%
RED BRICK (FULLY VISIBLE): 33.95 SQ. FT. OR 29.28%
WEATHERWOOD GRAY BRICK (FULLY VISIBLE): 33.55 SQ. FT. OR 28.93%
PAINTED ELECTRICAL GEAR AND RTU SCREEN (FULLY VISIBLE): 21.46 SQ. FT. OR 18.51%

CANOPY TOTAL AREA: 1100.83 SQ. FT. OR 100%
SANDSTONE FASCIA: 507.5 SQ. FT. OR 46.02%
RED BRICK COLUMNS (FULLY VISIBLE): 126.34 SQ. FT. OR 11.46%
WEATHERWOOD GRAY BRICK COLUMNS (FULLY VISIBLE): 54.42 SQ. FT. OR 4.93%
OYSTER MANSARD: 414.57 SQ. FT. OR 37.59%

THIS DRAWING IS AND SHALL REMAIN THE PROPERTY OF THE KROGER COMPANY. REPRODUCTION OR ALTERATION OF THIS DRAWING WITHOUT THE EXPRESS WRITTEN PERMISSION OF THE KROGER COMPANY IS PROHIBITED. (NOT PUBLISHED: ALL RIGHTS RESERVED)

NOTE TO CONTRACTOR:
THIS SET OF DRAWINGS AND DOCUMENTS IS INTENDED AS A SET OF GUIDELINES FOR THE PROJECT AND ARE INTENDED TO BE USED IN CONJUNCTION WITH A SET OF CONSTRUCTION SPECIFICATIONS TO BE SUPPLIED BY OWNER. THEY MUST BE READ TO INCORPORATE ALL APPLICABLE FEDERAL, STATE, AND LOCAL CODES INCLUDING FEDERAL A.D.A. REQUIREMENTS. THIS SET ASSUMES THAT THERE ARE NO UNUSUAL SOIL CONDITIONS OR WIND LOADS. THE FAILURE OF THIS CONDITION MAY REQUIRE SIGNIFICANT CHANGES TO THESE DOCUMENTS. IT IS THE RESPONSIBILITY OF THE GENERAL CONTRACTOR TO CONFORM TO ALL APPLICABLE CODES AND TO INFORM THE OWNERS/ARCHITECTS OF ANY QUESTIONS OR CLARIFICATIONS WHICH ARE DESIRED. CONTRACTORS SHALL ALSO VISIT THE SITE BEFORE BIDDING. CONTRACTORS ARE REQUIRED TO KNOW ALL OBSERVABLE CONDITIONS AND APPLICABLE CODES.

Galloway
6162 S. Willow Drive, Suite 320
Greenwood Village, CO 80111
303.770.8884
GallowayUS.com

PRELIMINARY
NOT FOR
CONSTRUCTION

TEXAS REGISTERED ENGINEERING
FIRM # F-10940

COPYRIGHT
THESE PLANS ARE AN INSTRUMENT OF SERVICE AND ARE THE PROPERTY OF GALLOWAY, AND MAY NOT BE DUPLICATED, DISCLOSED, OR REPRODUCED WITHOUT THE WRITTEN CONSENT OF GALLOWAY. COPYRIGHTS AND INFRINGEMENTS WILL BE ENFORCED AND PROSECUTED.

The Kroger Co.
Supermarket Petroleum Group
Denver, CO 80239
Phone: (303) 715-5901
Fax: (303) 715-5905

REVISIONS

No.	DESCRIPTION	DATE

Project #:	KroDAL448
Date:	AUGUST 10, 2023
Scale:	FULL
Disk File:	KroDAL448_ELEV_DM0448_SAB
Model:	
Address:	950 E. SANDY LAKE RD. COPPELL, TX

EXTERIOR ELEVATIONS

Sheet: A2.0

H:\K\KrogerTX_Coppell - KroDAL448\FUEL\Planning\KroDAL448_xTB.dwg - Chandler Saucedo - 8/10/2023 8:52 AM