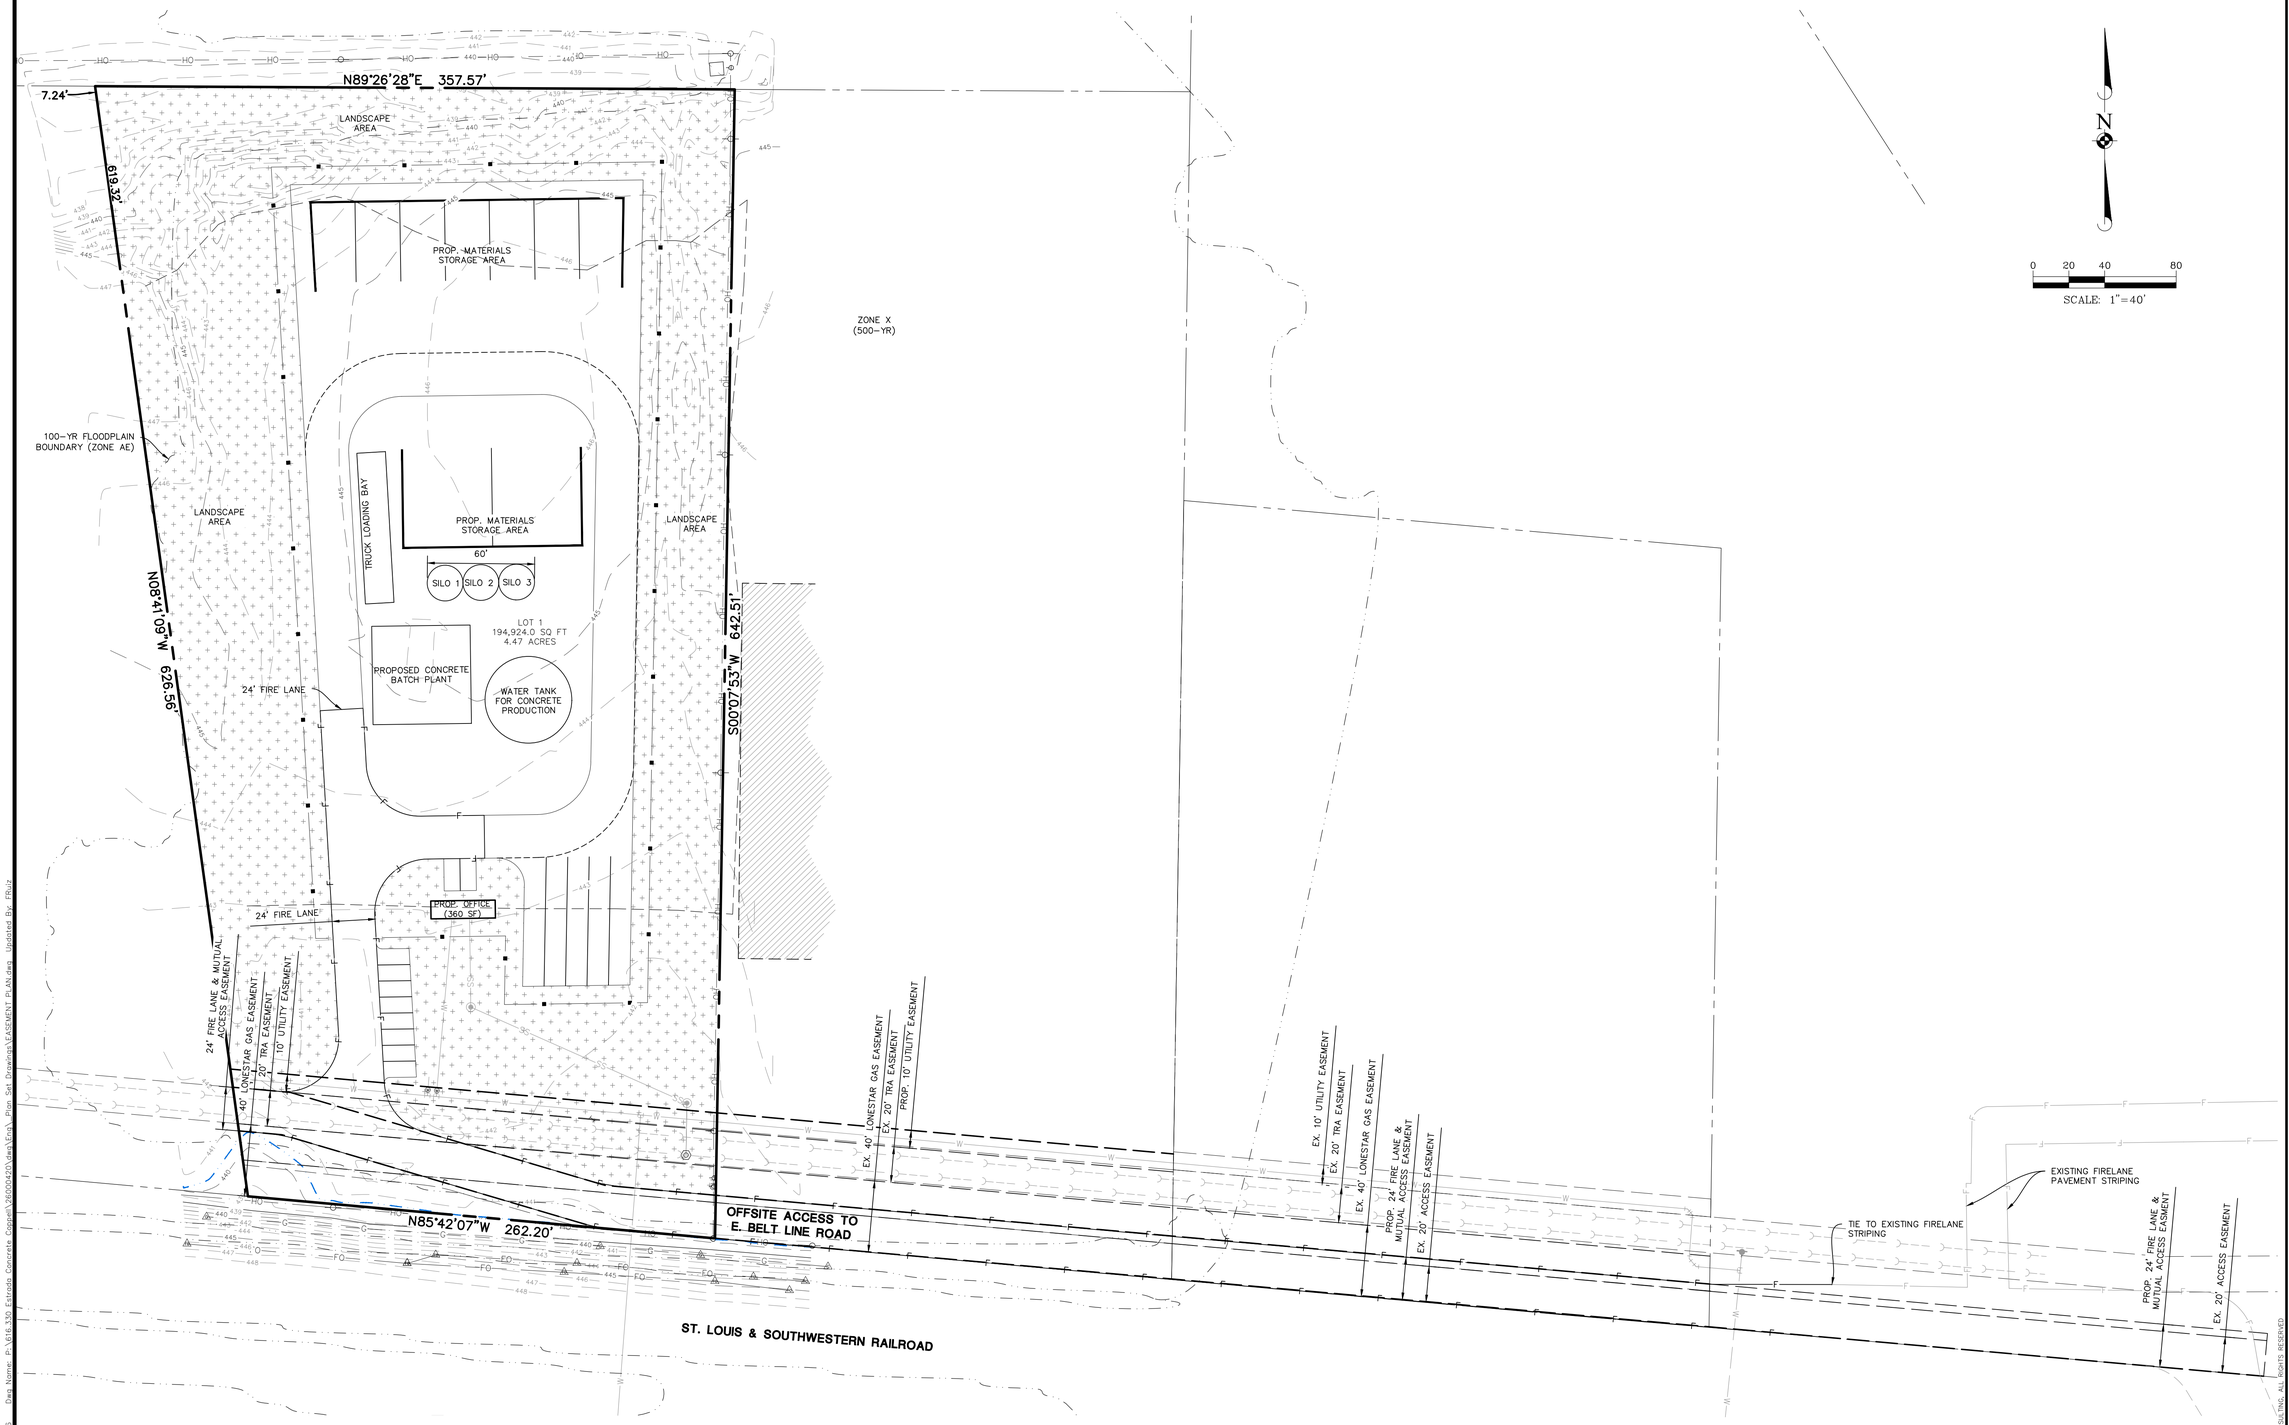

DATE	REVISIONS	DRAWN BY

Manhard CONSULTING
414 Union St. Suite 1911, Nashville, TN. 37201. PH:615.608.6001 | manhard.com
Civil Engineers | Surveyors | Water Resource Engineers | Water & Wastewater Engineers
Construction Managers | Environmental Scientists | Landscape Architects | Planners
Tennessee Board of Professional Engineers & Land Surveyors Reg. No. F-10687

ESTRADA CONCRETE

1760 EAST BELT LINE ROAD

PRELIMINARY EASEMENT LAYOUT

PROJ. MGR.:	JG
PROJ. ASSOC.:	CA
DRAWN BY:	FCR
DATE:	04/16/2026

SHEET

C5.0

© 2026 MANHARD CONSULTING, ALL RIGHTS RESERVED

PENDING

Plot Date: 04/16/26 Dwg Name: P:\618-330 Estrada Concrete Cooper\26000429\dwg\Civil_Plan Set Drawings\EASEMENT PLAN.dwg Updated By: FRuiz