© COPYRIGHT 2023 ALLIANCE ARCHITECTS, INC

MATERIAL SCHEDULE

	COLOR	DESCRIPTION
AL-01	KAWNEER CLEAR ANODIZED	STOREFRONT ALUMINUM
GL-01	VITRO SOLARBAN 70 PACIFICA	CLEAR GLAZING
MTL-01	ALUCONBOND MAGNOLIA	ACM METAL PANEL
ST-01	ARRISCLIP LIMESTONE	8"x24" SMOOTH STONE
TC-01	SW 6252 ICE CUBE	FIELD COLOR - TEXTURE COATED CONCRETE

NOTE:

THE ELEVATIONS PROVIDED FOR THE COMMERCIAL BUILDING ARE CONCEPTUAL IN NATURE. BUILDING ELEVATIONS BY END USER TO BE PROVIDED WITH ACTUAL BUILDING ELEVATIONS.

PROPOSED MATERIALS AND COLORS WILL REMAIN CONSISTENT THROUGHOUT THE PROJECT.

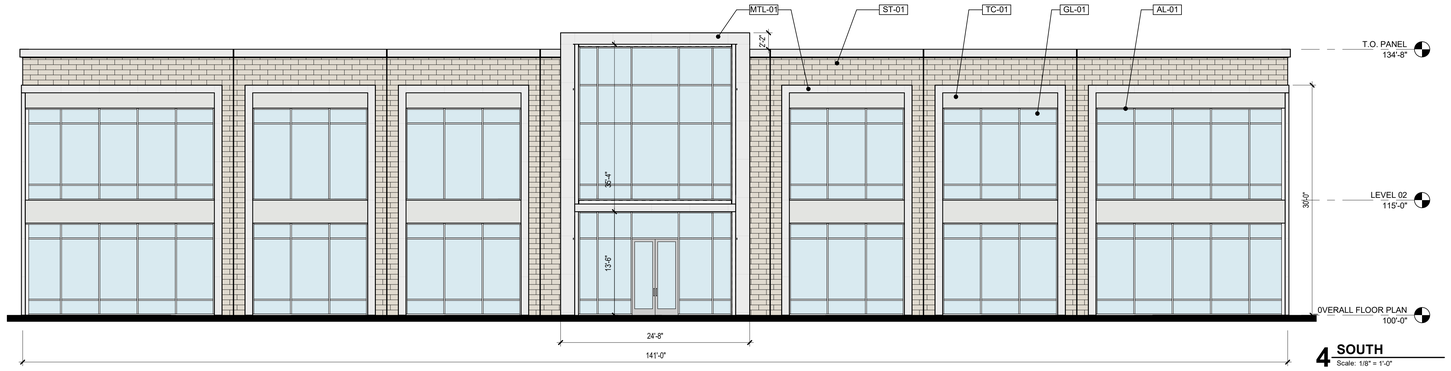

4 **SOUTH**
Scale: 1/8" = 1'-0"

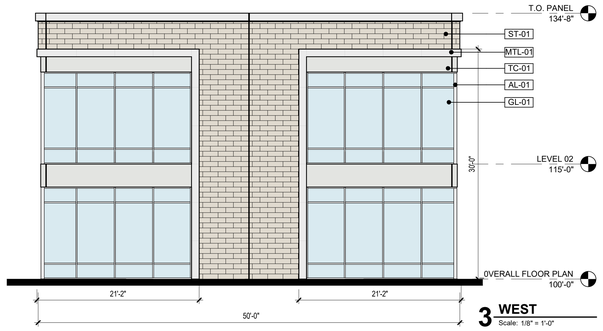

3 **WEST**
Scale: 1/8" = 1'-0"

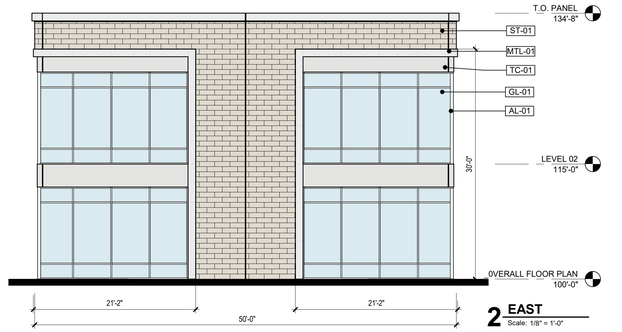

2 **EAST**
Scale: 1/8" = 1'-0"

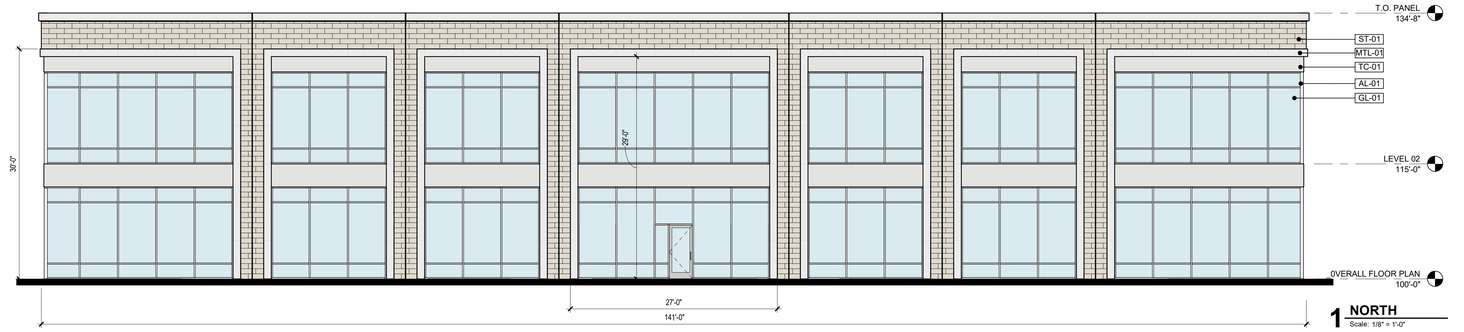

1 **NORTH**
Scale: 1/8" = 1'-0"

ALLIANCE ARCHITECTS
30th ANNIVERSARY
1600 N. Collins Blvd., Suite 1000 Richardson, Texas 75080
(972) 233-0400 AllianceArch.com

PRELIMINARY

THOMAS M. MAXWELL
REG. #TX 15730
NOT FOR REGULATORY APPROVAL, PERMITTING OR CONSTRUCTION

10/10/2023

CONCEPTUAL COMMERCIAL BUILDING 2 ELEVATIONS

COPPELL, TX
LOT # 2

EXTERIOR BUILDING ELEVATIONS

DRAWING RECORD

DATE	DESCRIPTION
09/12/2023	SITE PLAN RESUBMITTAL
10/05/2023	SITE PLAN RESUBMITTAL

EP-04

PROJECT NO.: Project Number

10/10/2023 5:28:31 PM C:\Users\julietas\Documents\REVIT LOCAL FILES\Vista Ridg Mall Dr OFFICE Bldg 1_julietaA334L.rvt