PROPOSED GEOMETRIC LAYOUT
HEARTZ ROAD TO NORTH MOORE ROAD

PARKWAY BOULEVARD RECONSTRUCTION
CITY OF COPPELL, TEXAS

AUGUST 2017

J. VOLK consulting
100 Central Parkway East, Suite 300
Plano, Texas 75074
972.201.3100 Texas Registration No. F-11962

SCALE: 1" = 40'

CL - PARKWAY BLVD (TC - LEFT)

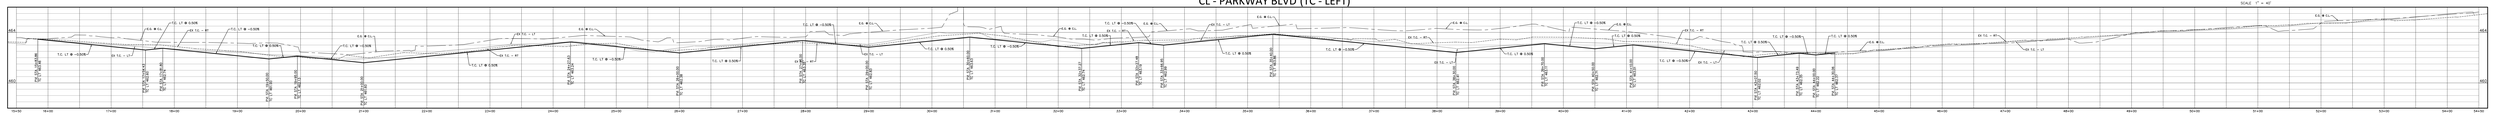
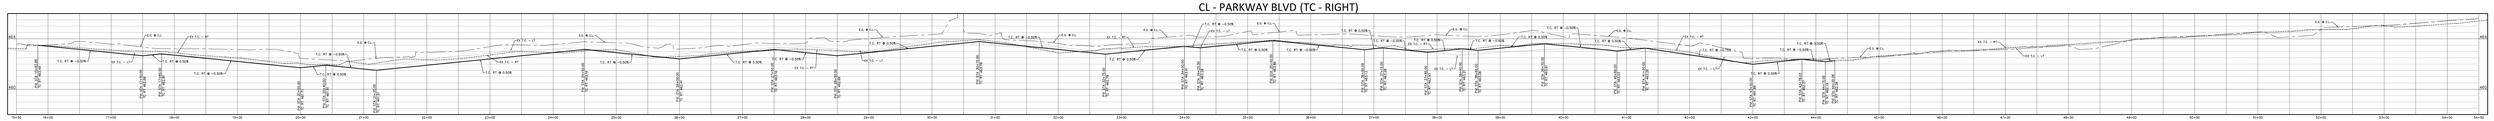
CL - PARKWAY BLVD (TC - RIGHT)