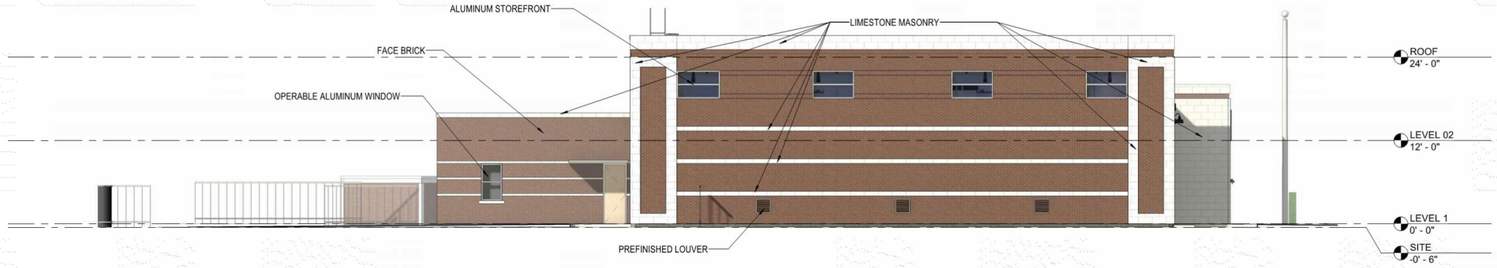

SOUTH ELEVATION 1/8" = 1'-0" (4)

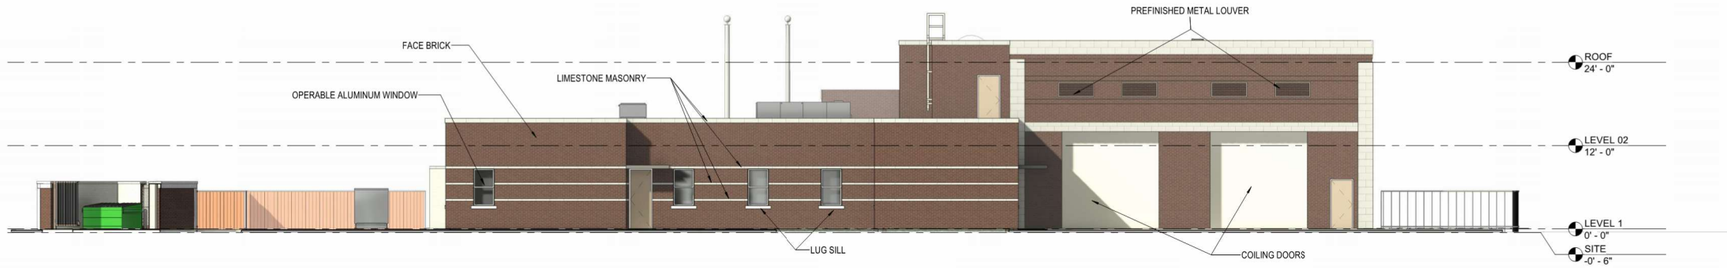

WEST ELEVATION 1/8" = 1'-0" (3)

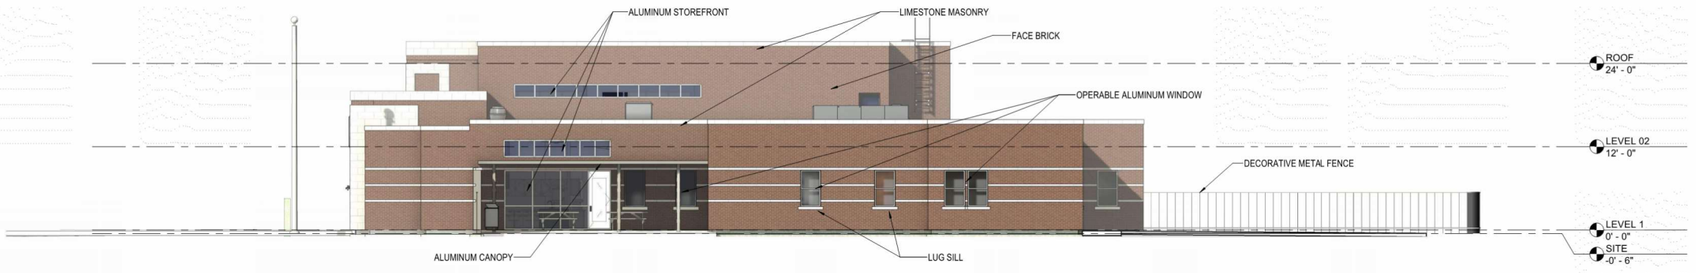

NORTH ELEVATION 1/8" = 1'-0" (2)

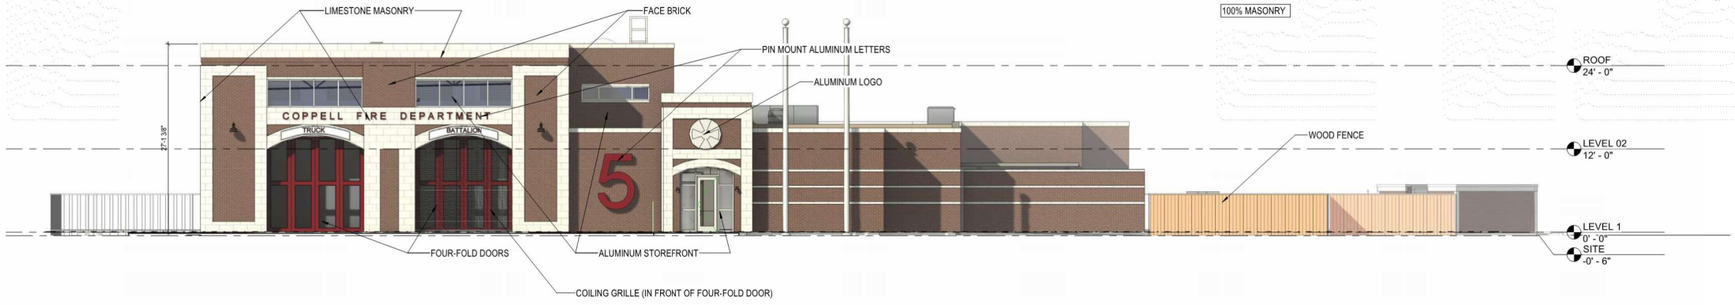

EAST ELEVATION - FACING MOORE ROAD 1/8" = 1'-0" (1)

EXTERIOR FINISH LEGEND

BRK-1
Desc: FACEBRICK
Location:
MFR:
Style: ACME MODULAR VELOUR CRIMSON
Color:
Size:
Remarks:

LSM
Desc: SMOOTH STONE MASONRY
Location:
MFR:
Style: LIMESTONE TYPE 1
Color: LEUDERS BUFF | HONED FINISH
Size:
Remarks:

FILE NAME: C:\Users\KPopel\Documents\CFS_5_ARCH_R23_KpopelL5HR.rvt
DATE STAMP: 3/4/2024 2:25:27 PM

OWNER
THE CITY OF COPPELL TEXAS

City of Coppell
265 E Parkway Blvd.
P.O. Box 9478
Coppell, TX 75019

ARCHITECT
PGAL

PGAL, Inc.
14135 Midway Rd.
Suite G-200
Addison, TX 75001
P 972.871.2225
T 972 871 2228
www.pgal.com

CONSULTANT

REGISTRATION
Copyright © 2023

DRAWING HISTORY

No.	DATE	DESCRIPTION

KEY PLAN

Design Development

PROJECT NAME
Coppell Fire Station #5

PROJECT LOCATION
157 S. Moore Road
Coppell, Texas 75019

PROJECT NUMBER
1007192

SHEET TITLE
EXTERIOR BUILDING ELEVATIONS - MATERIALS

SHEET NUMBER
ELEV 1.01

SIGNAGE ELEVATION 1/4" = 1'-0" 4

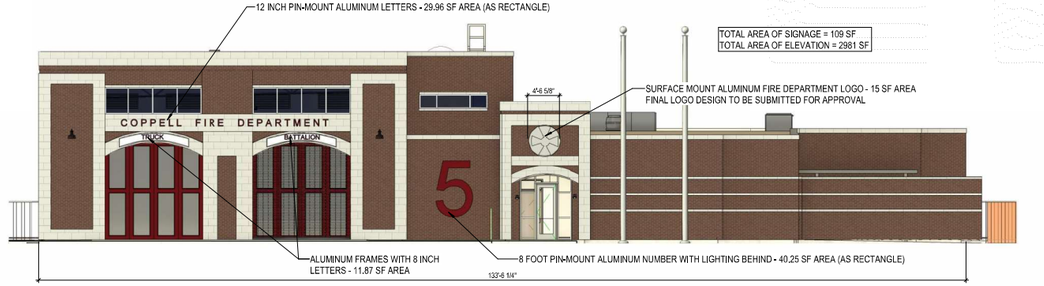

SIGNAGE ELEVATION 1/8" = 1'-0" 3

VIEW FROM ACROSS MOORE ROAD 2

VIEW FROM SOUTHBOUND MOORE ROAD 1

FILE NAME: C:\Users\KPogel\Documents\CFS_5_ARCH_R23_KpogelL5HR.rvt
DATE STAMP: 3/4/2024 2:34:12 PM

OWNER

City of Coppell

265 E Parkway Blvd.
P.O. Box 9478
Coppell, TX 75019

ARCHITECT

PGAL, Inc.
14135 Midway Rd.
Suite G-200
Addison, TX 75001
P 972 871 2225
T 972 871 2228
www.pgal.com

CONSULTANT

REGISTRATION

Copyright © 2023

DRAWING HISTORY

No.	DATE	DESCRIPTION

Design Development

PROJECT NAME
Coppell Fire Station #5

PROJECT LOCATION
157 S. Moore Road
Coppell, Texas 75019

PROJECT NUMBER
1007192

SHEET TITLE
SIGNAGE ELEVATION & EXTERIOR VIEWS

SHEET NUMBER
SIGN 1.01