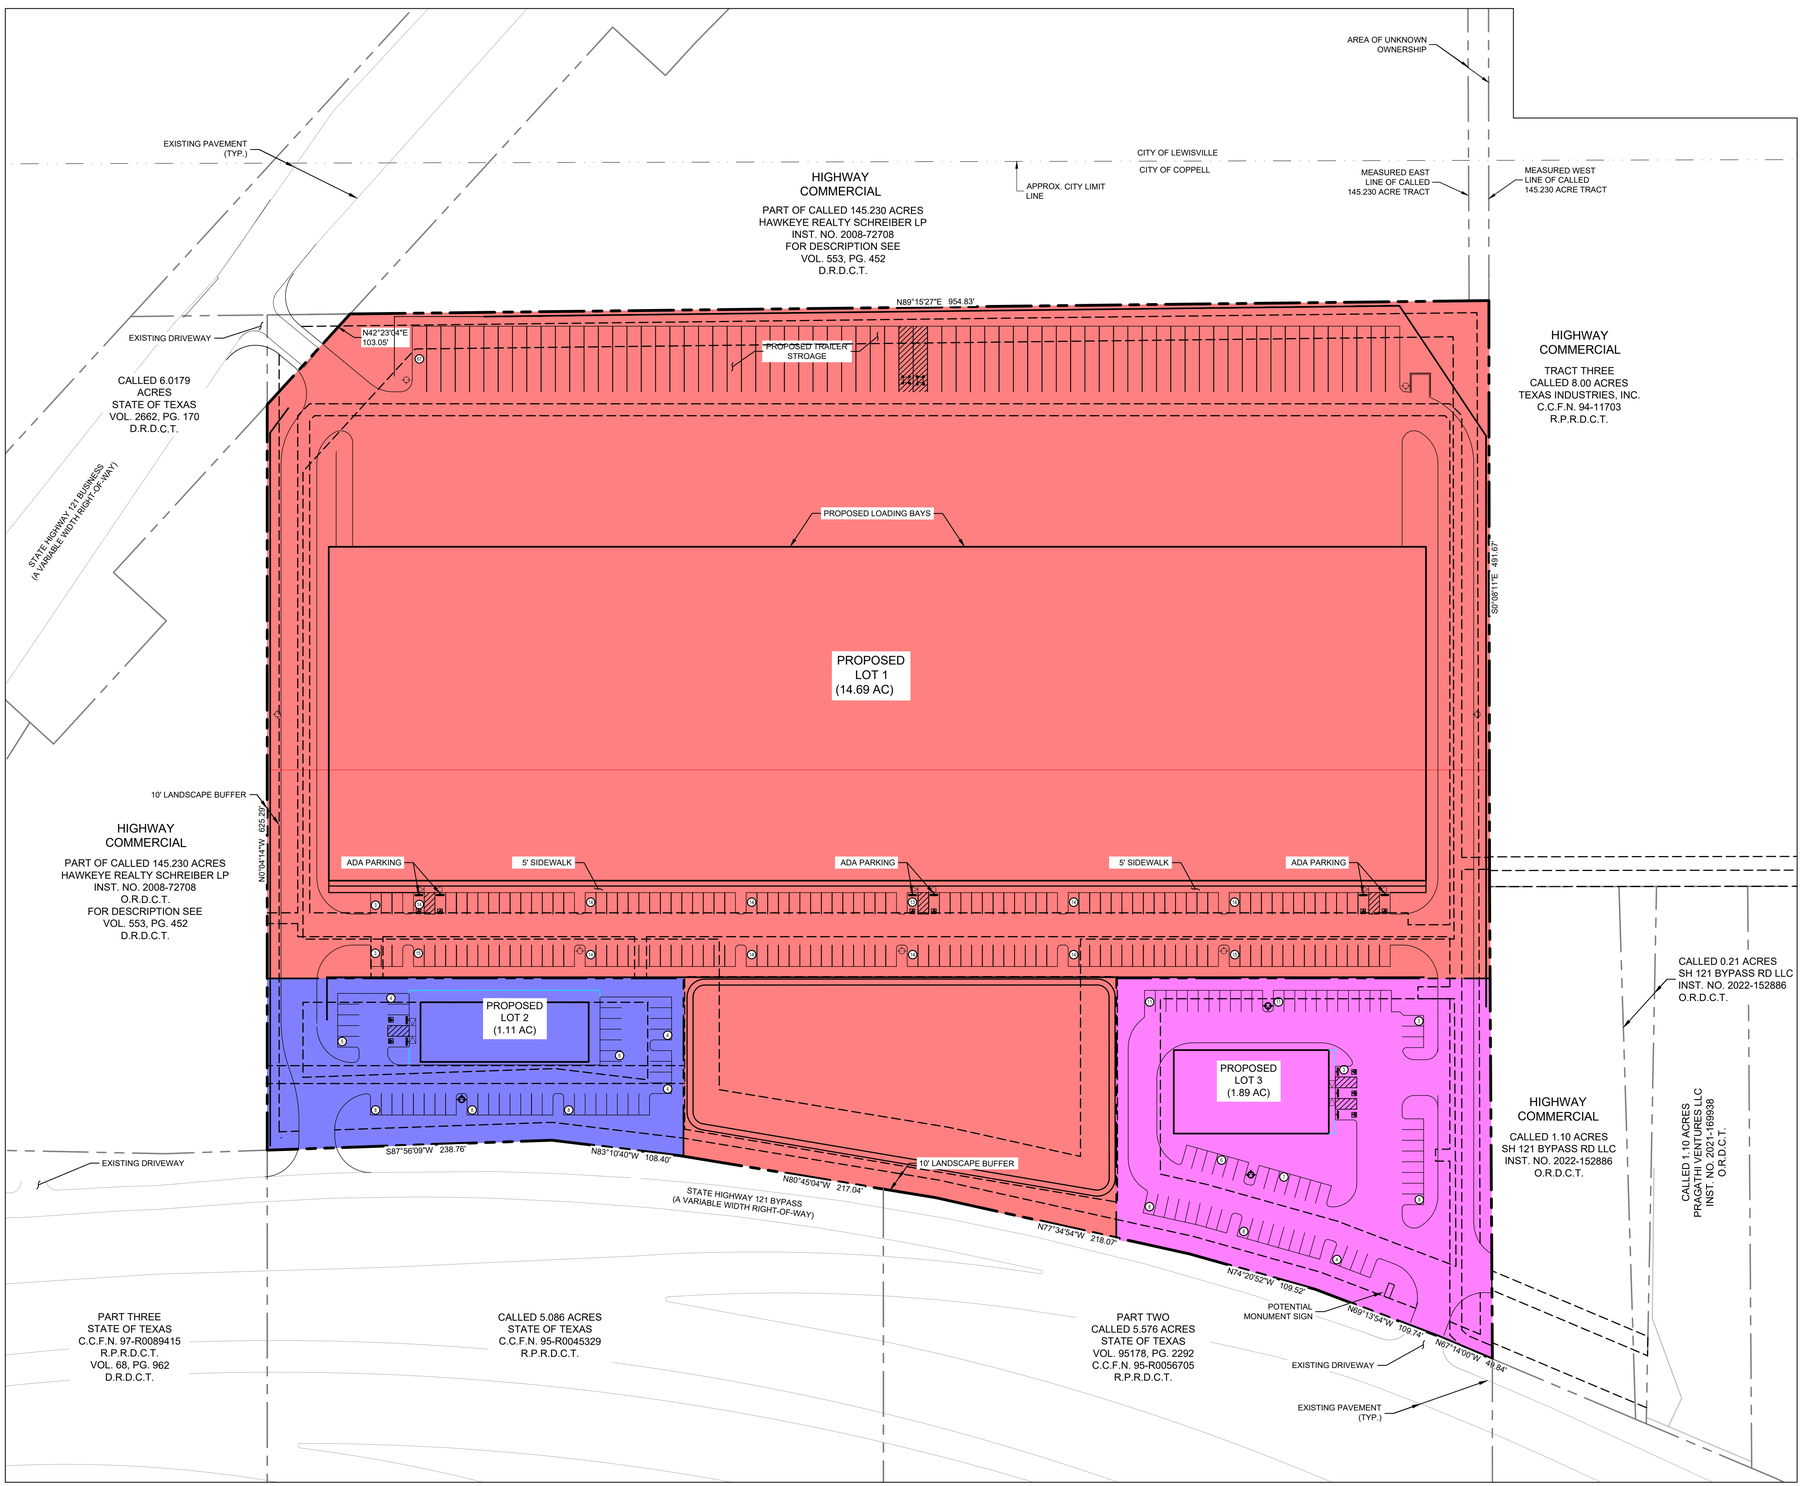

No.	REVISIONS	DATE

Kimley»Horn
2600 NORTH CENTRAL EXPRESSWAY, TOWER 2600,
SUITE 400, RICHARDSON, TX 75080
PHONE: (214)-817-0535
WWW.KIMLEY-HORN.COM TX F-928
© 2023 KIMLEY-HORN AND ASSOCIATES, INC.

PRELIMINARY
FOR REVIEW ONLY
Not for construction or permit purposes.
Kimley»Horn
Engineer DANIEL P. CALLAGHER
P.E. No. 120260 Date OCTOBER 2023

KHA PROJECT	064922668
DATE	OCTOBER 2023
SCALE	AS SHOWN
DESIGNED BY	RNW
DRAWN BY	RNW
CHECKED BY	DPG

LOVETT COPPELL
PREPARED FOR
LOVETT INDUSTRIAL

COPPELL TEXAS

LOT LINES AND LOT AREA EXHIBIT

SHEET NUMBER
EX.01

This document, together with the concepts and designs presented herein, as an instrument of service, is intended only for the specific purpose and client for which it was prepared. Reuse of and improper reliance on this document without written authorization and adaptation by Kimley-Horn and Associates, Inc. shall be without liability to Kimley-Horn and Associates, Inc.

IMAGES EPS0227b_Date20230106_Lot52 R92875_Lim-97.001949_Mxp0.149 :
XREFS 4Boxes ; xaps-3 ; 4Bndy ; XWar ; xEsmt
LAYOUTS SAVED 121 Hwy Site Plan
PLOTTED BY VIERICH, RHYAN 10/5/2023 12:23 PM
LAYOUTS Layout: EX.01 Model: C:\Users\rhyan.vierich\Desktop\KHA_Design\CAD\Plan Sheets\Pre-Lim
DWG NAME C-LOTS.dwg