1 SOUTH ELEVATION
SCALE: 3/32" = 1'-0"

SOUTH ELEVATION MATERIALS	
TOTAL SURFACE AREA	15,069 SQ. FT.
MASONRY (E2)	5,500 SQ. FT.
MASONRY (E3)	4,853 SQ. FT.
MASONRY (E6)	3,142 SQ. FT.
TOTAL MASONRY	13,495 SQ. FT.
PERCENTAGE	90%

SIGN INFORMATION	
LENGTH OF BUILDING (CHARTWELL)	256'-11"
SOUTH SIGN AREA	152 SQ. FT.
WEST SIGN AREA	68 SQ. FT.
TOTAL SIGNAGE AREA	220 SQ. FT.

E1 EIFS TO MATCH SW 6112 "BISCUIT"

E2 BRICK; FIELD COLOR TO MATCH SW 6115 "TOTALLY TAN"

E3 BRICK; ACCENT COLOR TO MATCH SW7705 "WHEAT PENNY"

E6 ADHERED STONE FACADE VENEERSTONE "RUSTONE PATTERN"

NOTE:
STORE FRONTS TO BE CLEAR ANODIZED ALUMINUM STOREFRONT.

PAINT METAL FASCIA AND TRIM TO MATCH SW6090 "JAVA."

NOTE:
3% OF TOTAL HEIGHT: 2'-3"
PARAPET CAP MINIMUM VERTICAL HEIGHT: 2'-3"

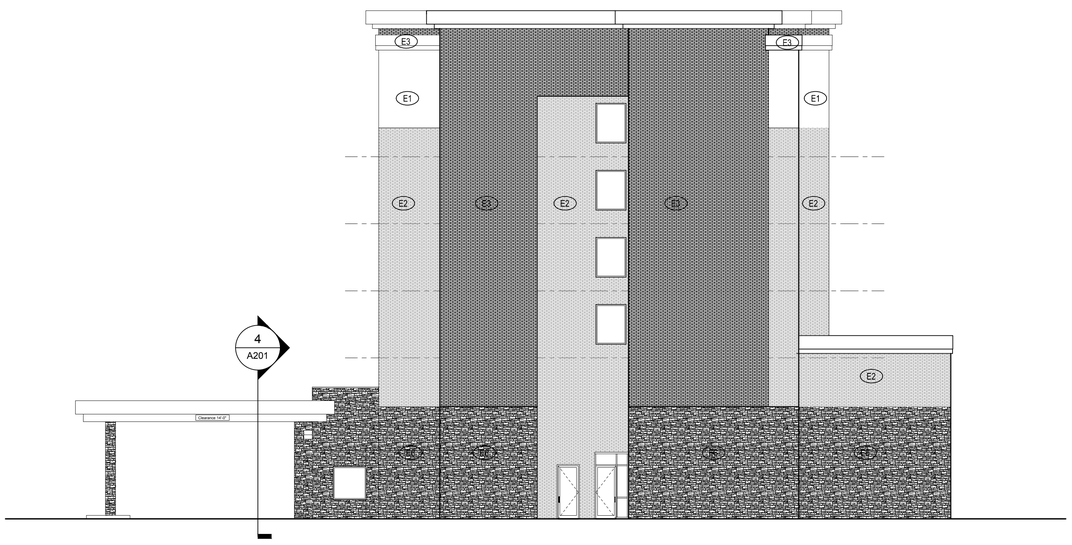

2 EAST ELEVATION
SCALE: 3/32" = 1'-0"

EAST ELEVATION MATERIALS	
TOTAL SURFACE AREA	5,286 SQ. FT.
MASONRY (E2)	1,588 SQ. FT.
MASONRY (E3)	2,201 SQ. FT.
MASONRY (E6)	1,291 SQ. FT.
TOTAL MASONRY	5,088 SQ. FT.
PERCENTAGE	96%

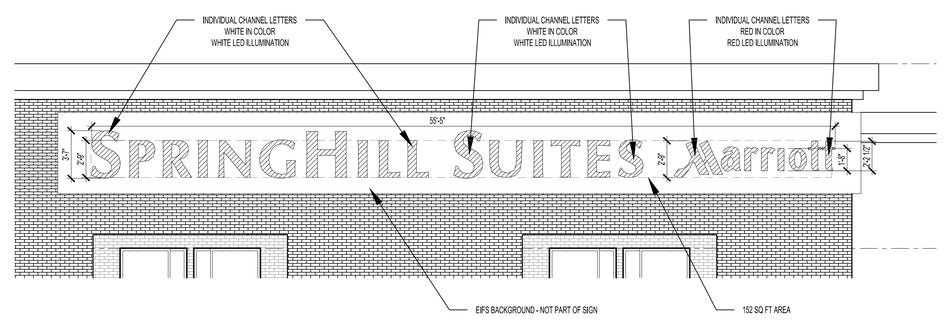

3 ENLARGED SOUTH SIGN
SCALE: 3/16" = 1'-0"

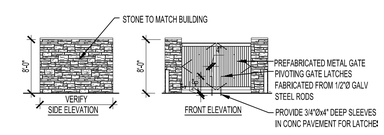

4 TRASH ENCLOSURE
SCALE: 3/32" = 1'-0"

Lightowler Johnson Associates
architects engineers
701 - 293 - 1350
701 - 224 - 5006
701 - 577 - 0033
FARGO, ND
BISMARCK, ND
WILLISTON, ND
LJA-1.COM

REVISIONS

SPRINGHILL SUITES
120 UNITS, 5 STORIES
1680 SOUTH BELTLINE ROAD
COPPELL, TX 75019

PLEASE BE ADVISED THAT THIS SET OF PLANS HAS BEEN PREPARED FOR BUILDING CODE AND PLAN REVIEW ONLY. THIS SET OF PLANS SHOULD BE CONSIDERED PRELIMINARY AND NOT FOR ANY BIDDING, FINAL ESTIMATE OR CONSTRUCTION. THIS SET OF PLANS SHALL NOT BE DEEMED FINAL UNTIL ALL APPROVALS HAVE BEEN OBTAINED FROM ALL CODE AUTHORITIES HAVING JURISDICTION. ANY BID SUBMITTED, BASED ON THIS SET OF PRELIMINARY PLANS, IS SUBJECT TO CHANGE AND IS INCOMPLETE.

LJA JOB #	14018
PROJ. DATE:	1 - 20 - 2014
FILE NAME:	14018_A200-A201
DWG. SCALE:	1:1
CHECKED BY:	--
DRAWN BY:	KFZ

SHEET DESCRIPTION

DESCRIPTION

EXTERIOR ELEVATIONS

May 10, 2014 ©

A200

1 NORTH ELEVATION
SCALE: 3/32" = 1'-0"

NORTH ELEVATION MATERIALS	
TOTAL SURFACE AREA	14,988 SQ. FT.
MASONRY (E2)	5,788 SQ. FT.
MASONRY (E3)	4,226 SQ. FT.
MASONRY (E6)	3,185 SQ. FT.
TOTAL MASONRY	13,199 SQ. FT.
PERCENTAGE	88%

E1 EIFS TO MATCH SW 6112 "BISCUIT"
E2 BRICK; FIELD COLOR TO MATCH SW 6115 "TOTALLY TAN"
E3 BRICK; ACCENT COLOR TO MATCH SW7705 "WHEAT PENNY"
E6 ADHERED STONE FACADE VENEERSTONE "RUSTONE PATTERN"

NOTE:
STORE FRONTS TO BE CLEAR ANODIZED ALUMINUM STOREFRONT.

PAINT METAL FASCIA AND TRIM TO MATCH SW6090 "JAVA"

NOTE:
3% OF TOTAL HEIGHT: 2'-3"
PARAPET CAP MINIMUM VERTICAL HEIGHT: 2'-3"

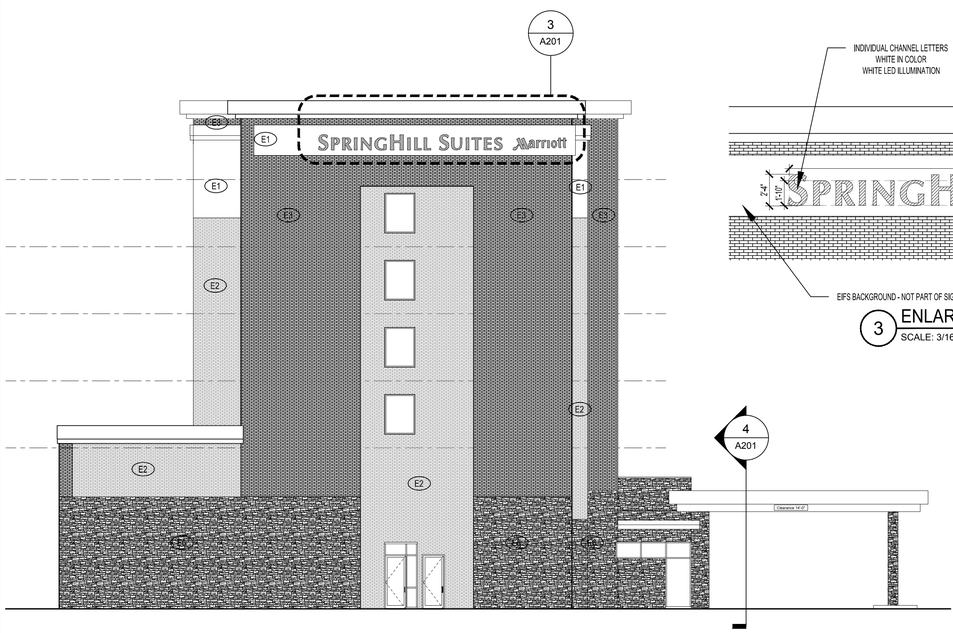

2 WEST ELEVATION
SCALE: 3/32" = 1'-0"

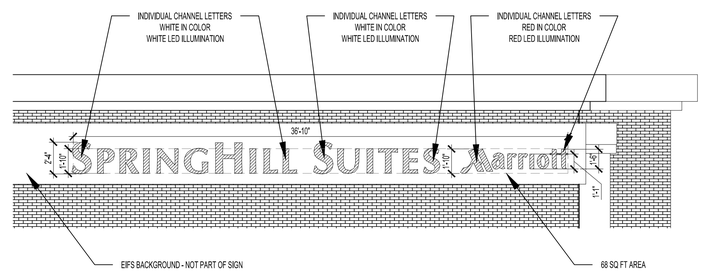

3 ENLARGED WEST SIGN
SCALE: 3/16" = 1'-0"

WEST ELEVATION MATERIALS	
TOTAL SURFACE AREA	5,036 SQ. FT.
MASONRY (E2)	1,438 SQ. FT.
MASONRY (E3)	2,108 SQ. FT.
MASONRY (E6)	1,179 SQ. FT.
TOTAL MASONRY	4,725 SQ. FT.
PERCENTAGE	94%

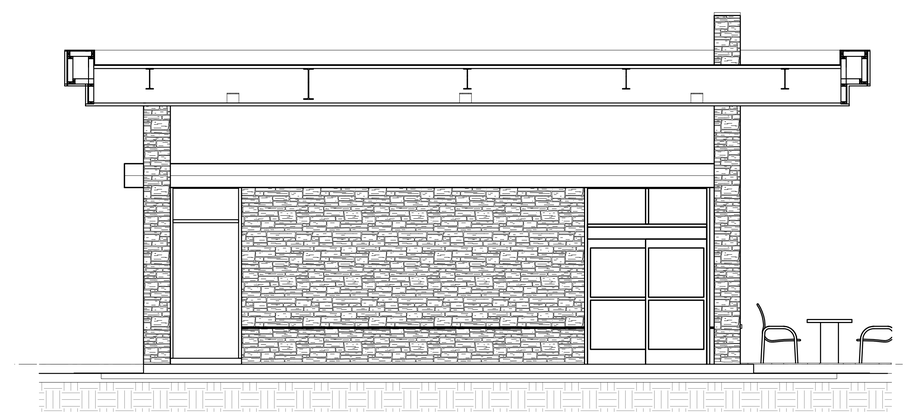

4 CANOPY SECTION
SCALE: 1/4" = 1'-0"

Lightowler Johnson Associates
architects engineers
701 - 293 - 1350
701 - 224 - 5006
701 - 577 - 0033
FARGO, ND
BISMARCK, ND
WILLISTON, ND
LJA-1.COM

REVISIONS

SPRINGHILL SUITES
120 UNITS, 5 STORIES
1680 SOUTH BELTLINE ROAD
COPPELL, TX 75019

PLEASE BE ADVISED THAT THIS SET OF PLANS HAS BEEN PREPARED FOR BUILDING CODE AND PLAN REVIEW ONLY. THIS SET OF PLANS SHOULD BE CONSIDERED PRELIMINARY AND NOT FOR ANY BIDDING, FINAL ESTIMATE OR CONSTRUCTION. THIS SET OF PLANS SHALL NOT BE DEEMED FINAL UNTIL ALL APPROVALS HAVE BEEN OBTAINED FROM ALL CODE AUTHORITIES HAVING JURISDICTION. ANY BID SUBMITTED, BASED ON THIS SET OF PRELIMINARY PLANS, IS SUBJECT TO CHANGE AND IS INCOMPLETE.

LJA JOB #	14018
PROJ. DATE:	1 - 20 - 2014
FILE NAME:	14018_A200-A201
DWG. SCALE:	1:1
CHECKED BY:	--
DRAWN BY:	KFZ

SHEET DESCRIPTION

DESCRIPTION
EXTERIOR ELEVATIONS

Mar. 13, 2014 ©

A201