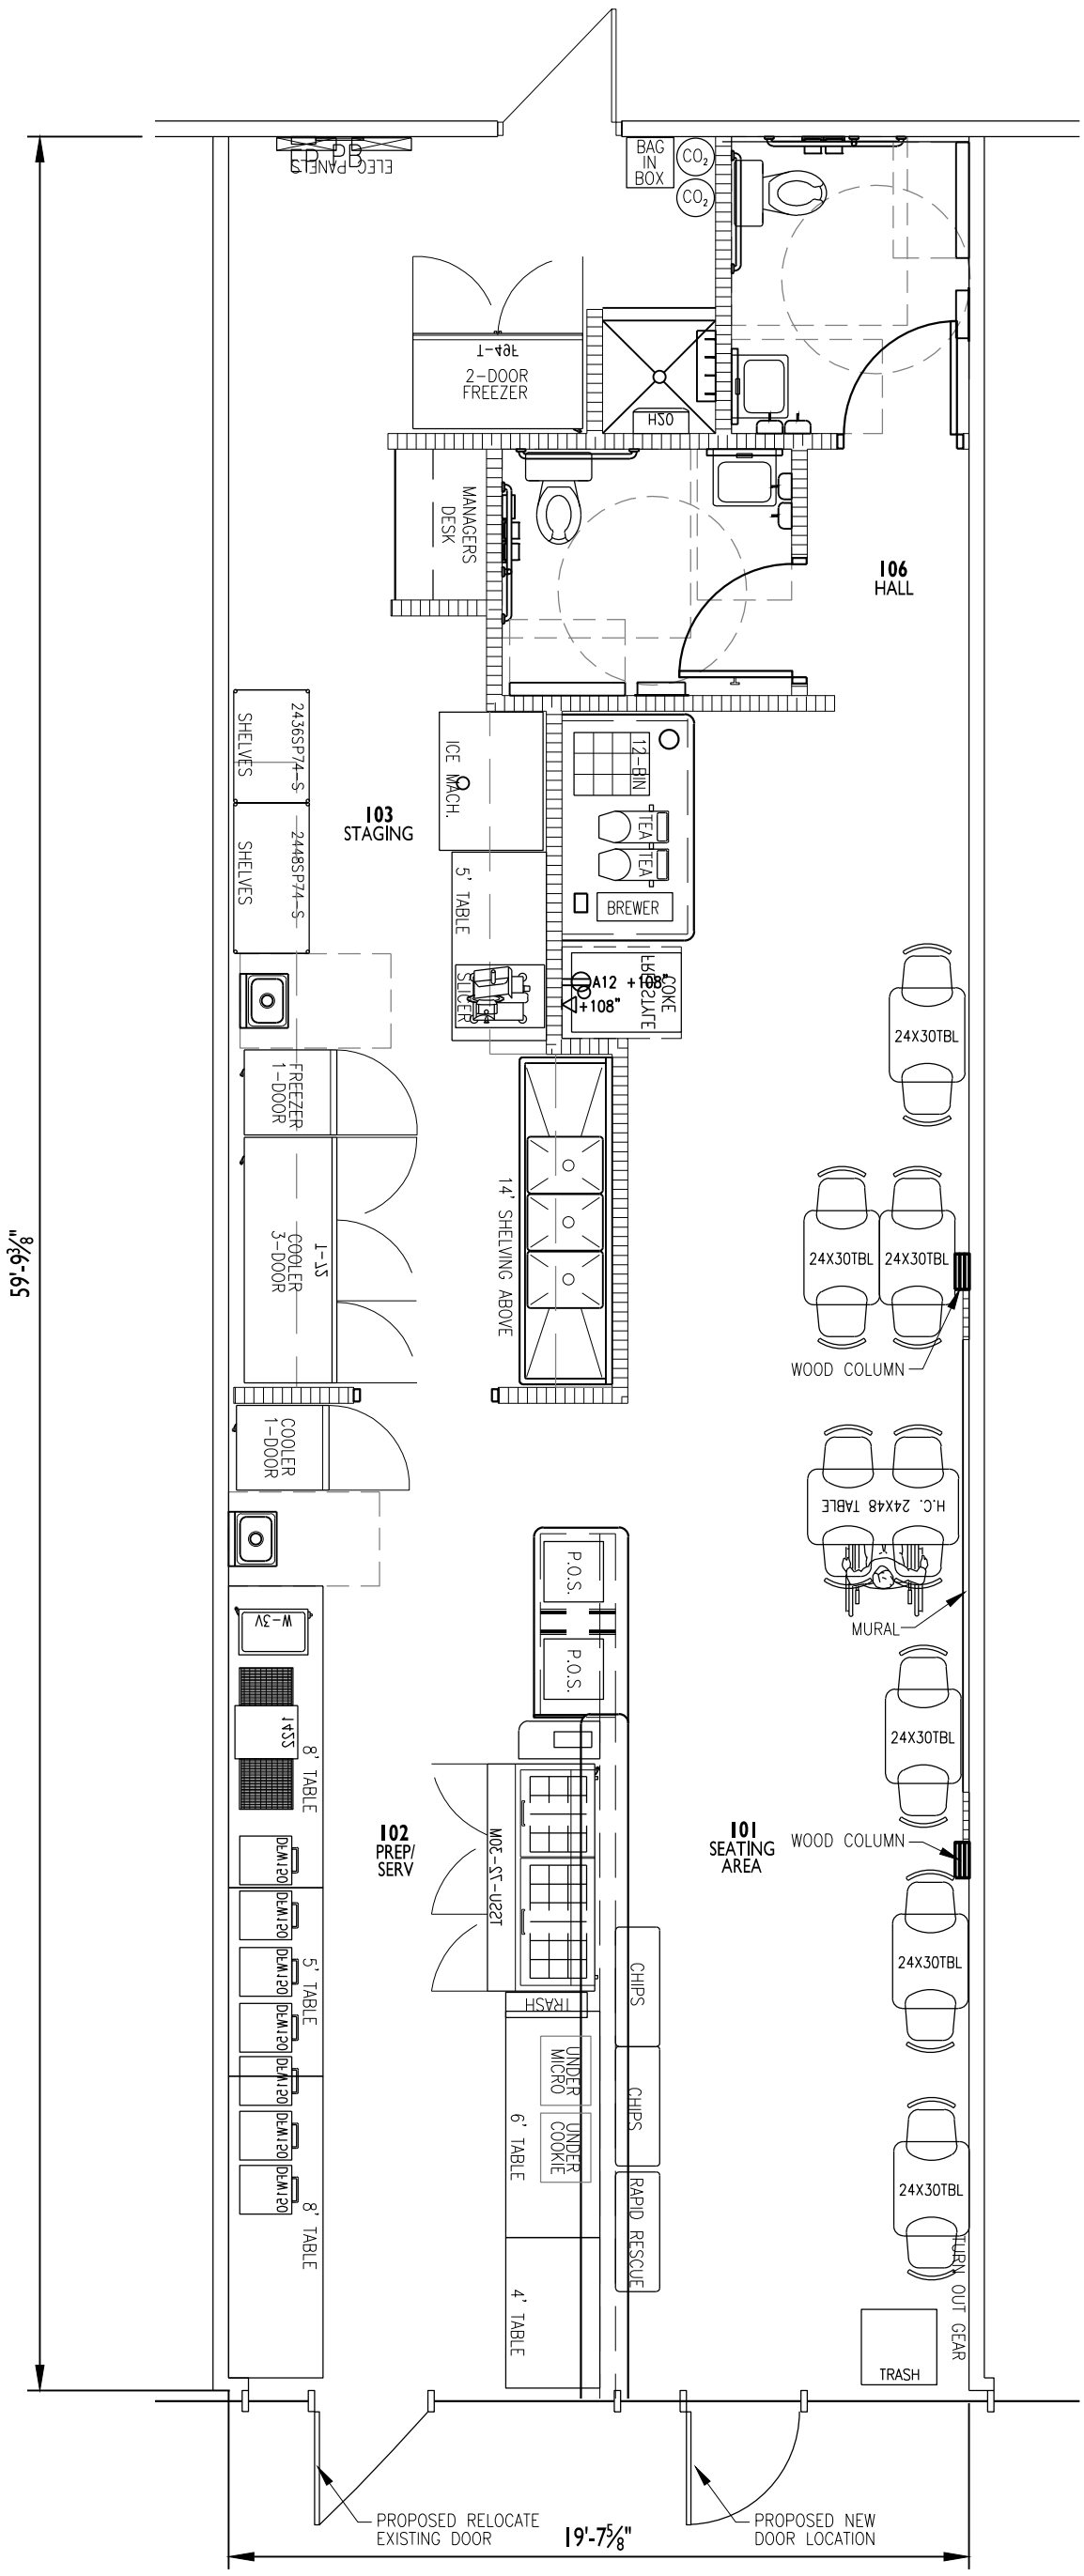

Proposed Hours Of Operation 10:30 Am- 9 pm daily

PROPOSED LAYOUT - 1200 SF, 16 SEATS

08.03.2022

NOT TO SCALE

PROJECT # 220013

FIREHOUSE SUBS - COPPELL, TX

150 S . Denton Tap Road Suite 111

CURRAN ARCHITECTURE
317 . 288 . 0681
CURRAN-ARCHITECTURE.COM