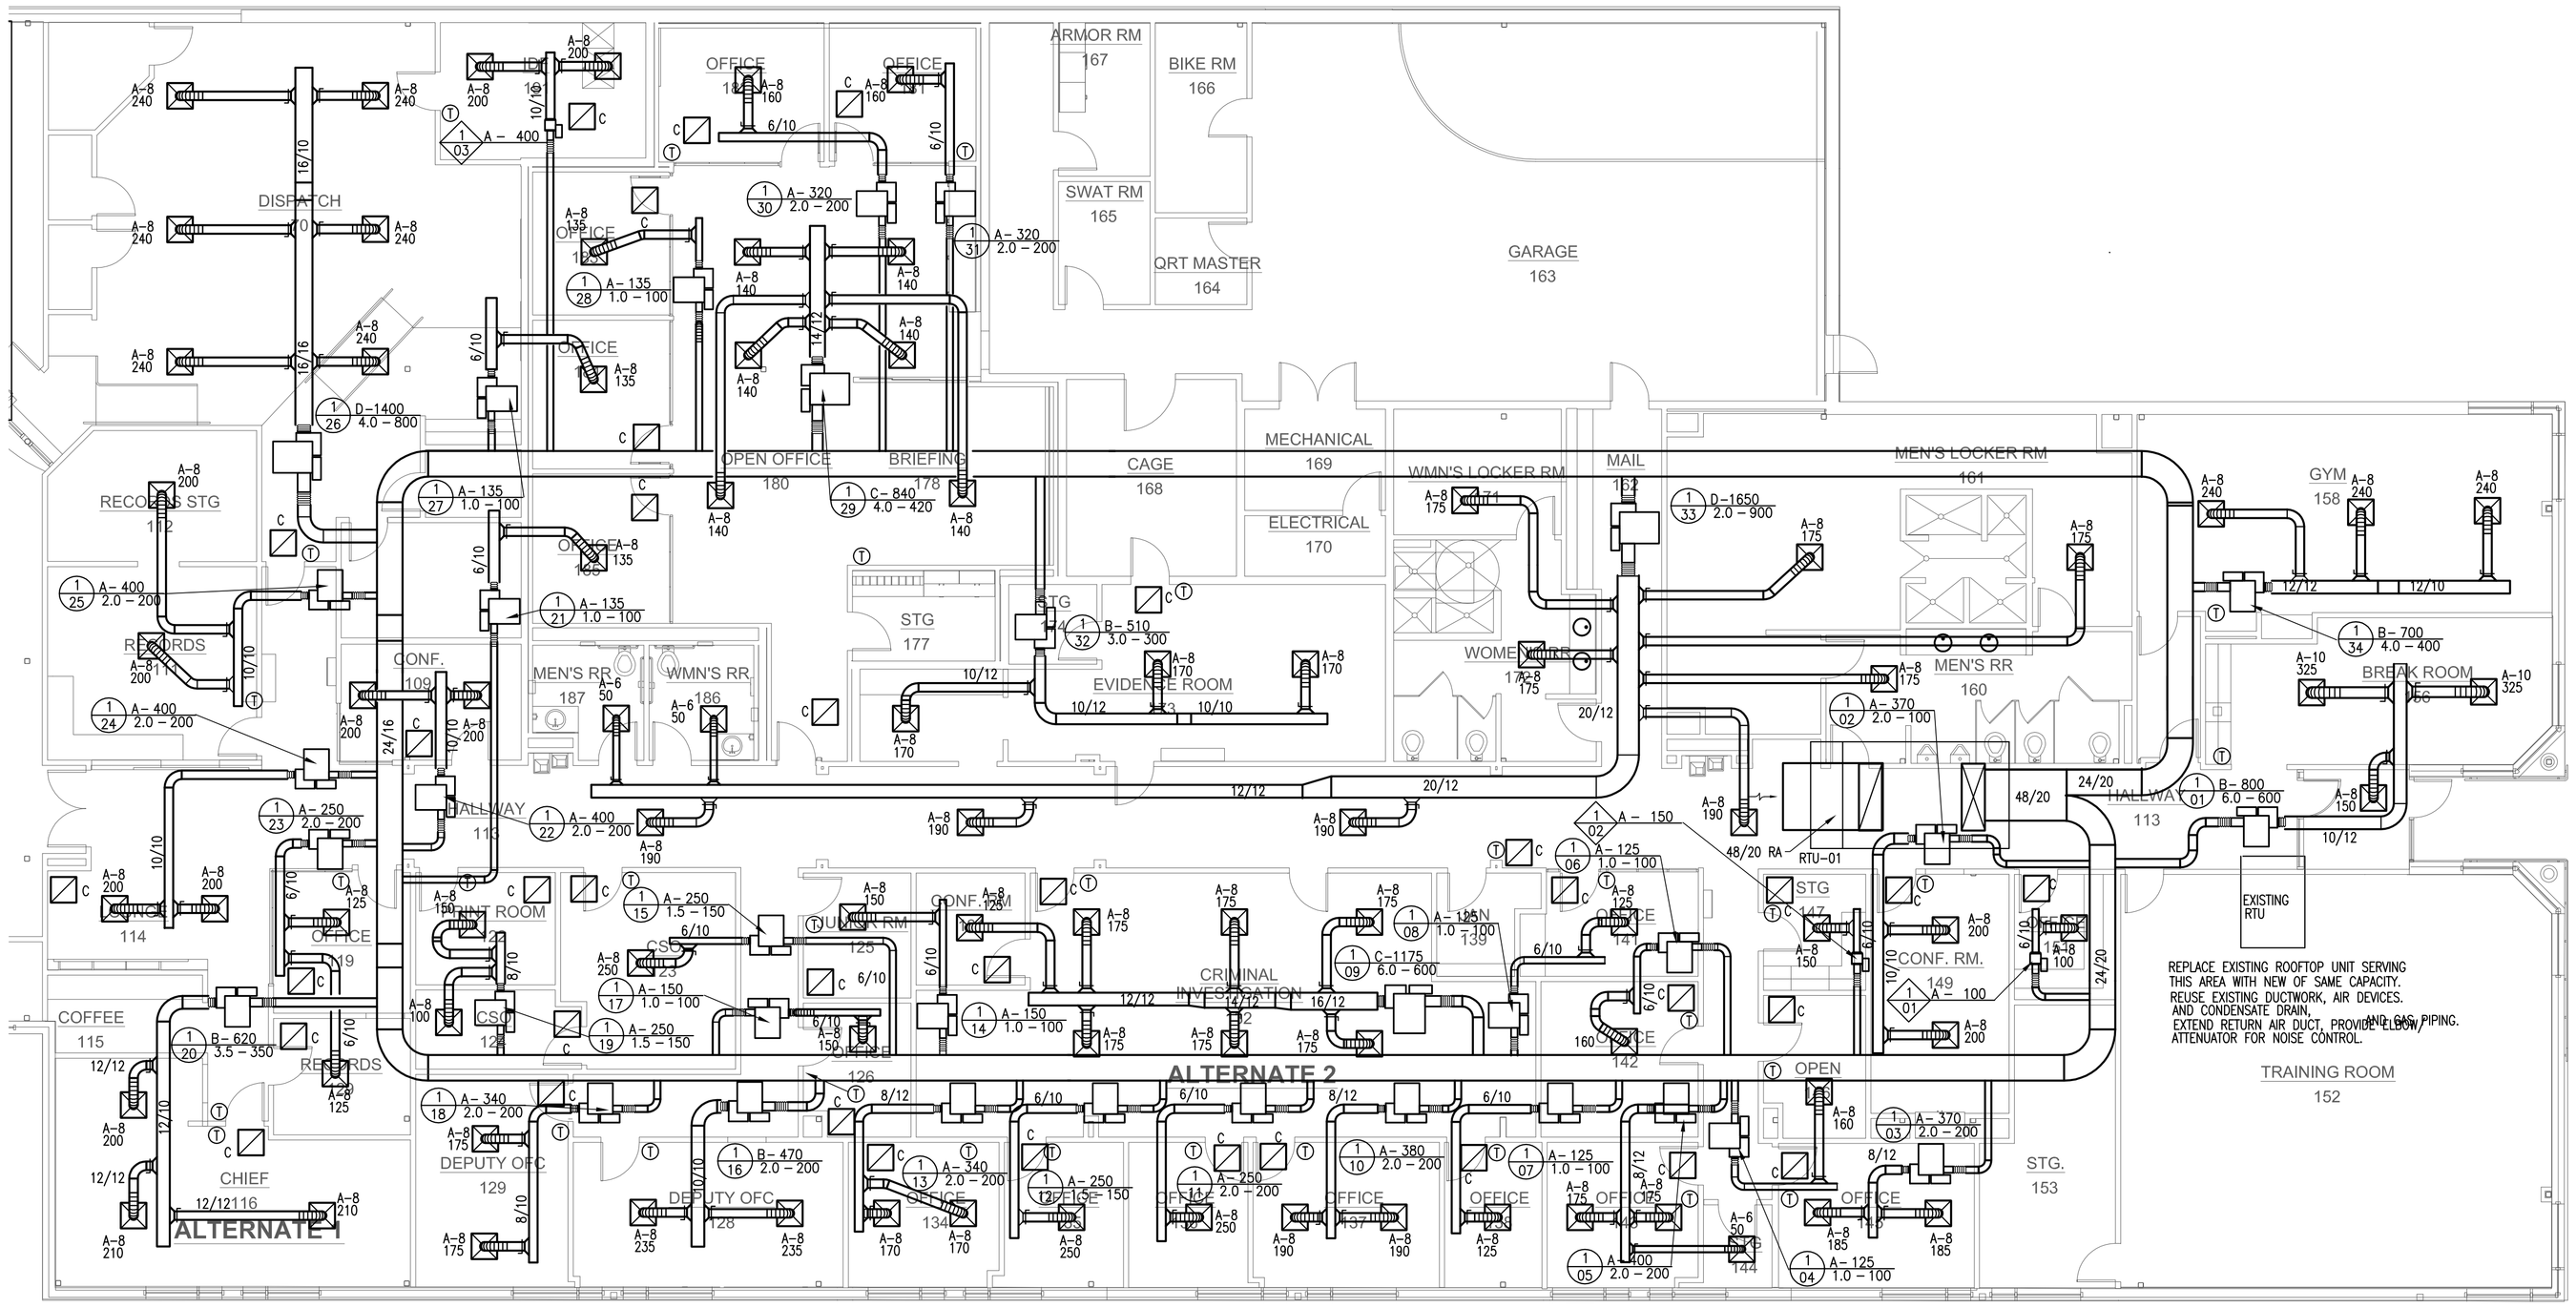

1 FLOOR PLAN "A" - HVAC

1/8" = 1'-0"

0' 2' 4' 8'

THE ALEX GROUP, LLC
TEXAS REGISTERED ENGINEERING FIRM F-6580
TAG
the alex group, llc
Professional & Consulting Engineers
2701 E. Trinity Mills Rd. Suite 108
Carrollton, Texas 75006
www.thealexgroup.net
Tel.: 972.820.6400
Fax: 972.820.6404

STATE OF TEXAS
SAM N. KOLATSKER
96196
LICENSED PROFESSIONAL ENGINEER
04-07-14

CITY OF COPPELL JUSTICE CENTER HVAC UPGRADE

130 Town Center Blvd., Coppell, TX 75019

DATE	
100% C.D.	04/10/14

DRAWING TITLE

FLOOR PLAN "A" HVAC

SHEET

M1-A