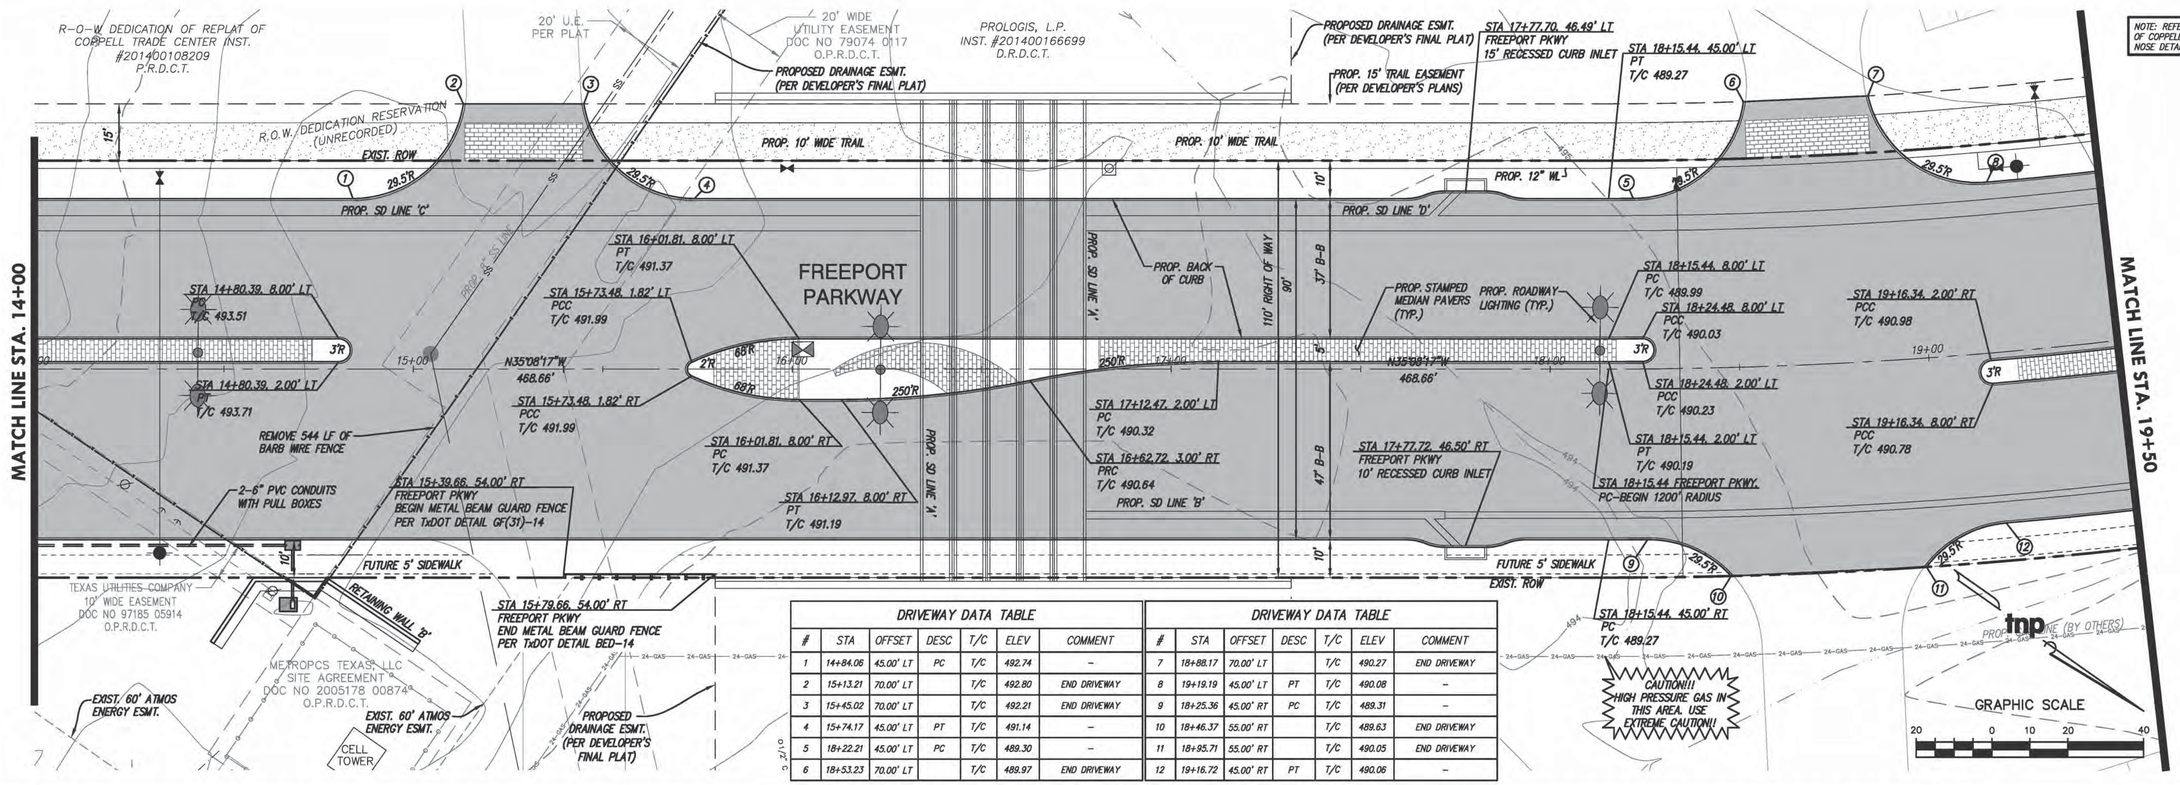

DRIVEWAY DATA TABLE						
#	STA	OFFSET	DESC	T/C	ELEV	COMMENT
1	14+84.06	45.00' LT	PC	T/C	492.74	–
2	15+13.21	70.00' LT		T/C	492.80	END DRIVEWAY
3	15+45.02	70.00' LT		T/C	492.21	END DRIVEWAY
4	15+74.17	45.00' LT	PT	T/C	491.14	–
5	18+22.21	45.00' LT	PC	T/C	489.30	–
6	18+53.23	70.00' LT		T/C	489.97	END DRIVEWAY

DRIVEWAY DATA TABLE						
#	STA	OFFSET	DESC	T/C	ELEV	COMMENT
7	18+88.17	70.00' LT		T/C	490.27	END DRIVEWAY
8	19+19.19	45.00' LT	PT	T/C	490.08	–
9	18+25.36	45.00' RT	PC	T/C	489.31	–
10	18+46.37	55.00' RT		T/C	489.63	END DRIVEWAY
11	18+95.71	55.00' RT		T/C	490.05	END DRIVEWAY
12	19+16.72	45.00' RT	PT	T/C	490.06	–

FREEPORT PARKWAY - NORTH

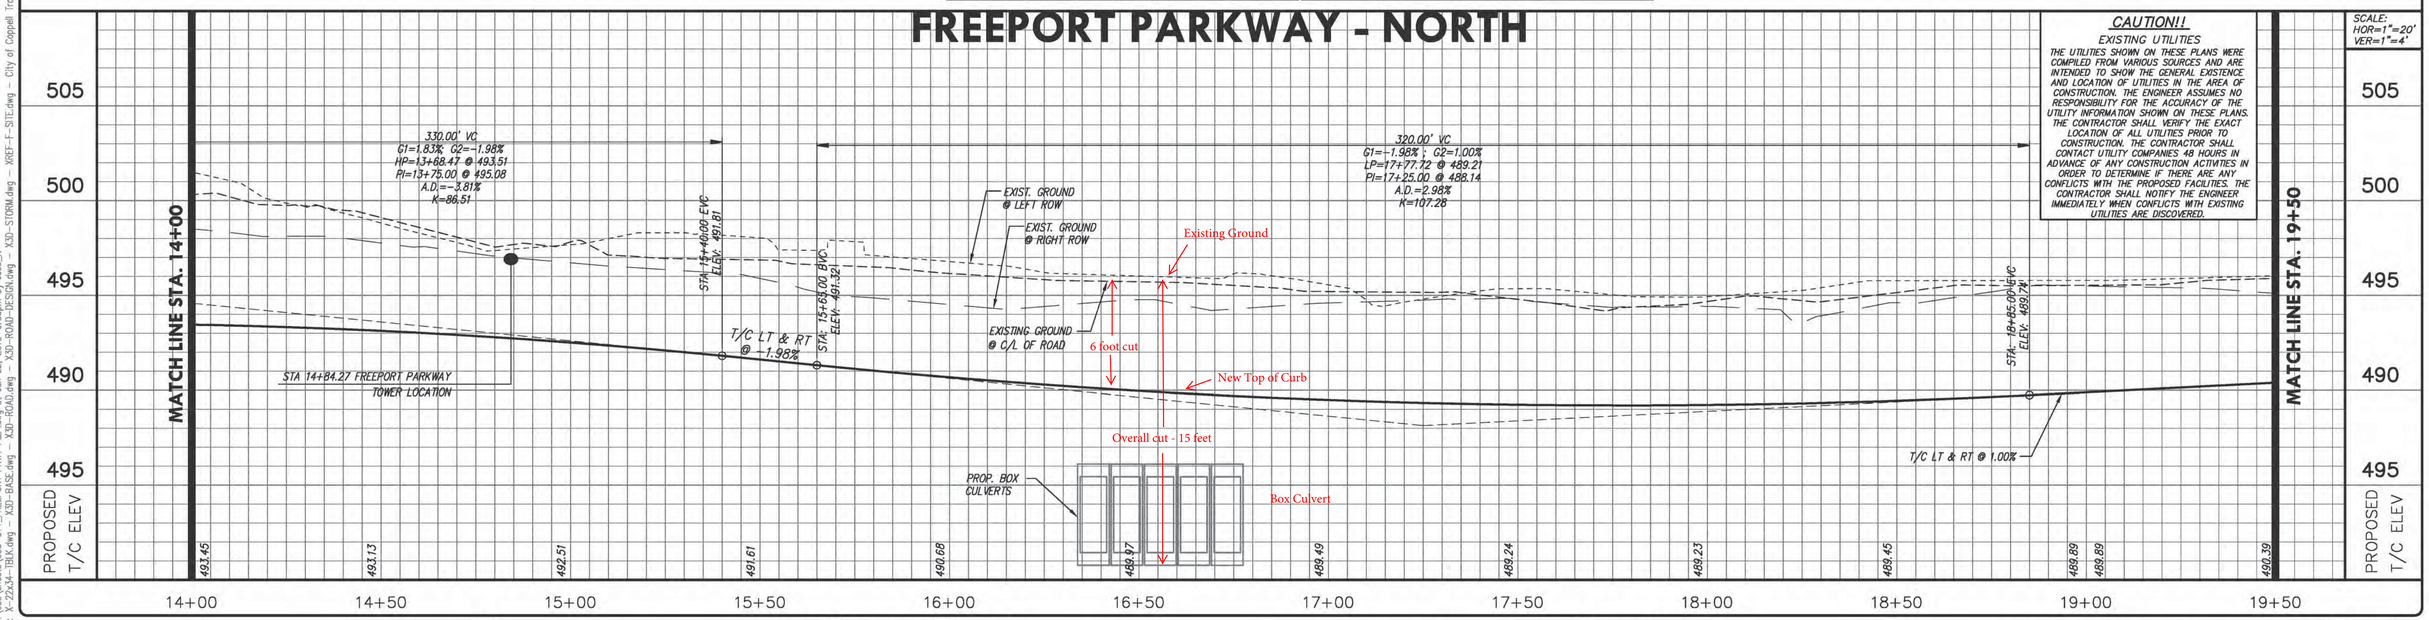

CAUTION!!
EXISTING UTILITIES
THE UTILITIES SHOWN ON THESE PLANS WERE COMPILED FROM VARIOUS SOURCES AND ARE INTENDED TO SHOW THE GENERAL EXISTENCE AND LOCATION OF UTILITIES IN THE AREA OF CONSTRUCTION. THE ENGINEER ASSUMES NO RESPONSIBILITY FOR THE ACCURACY OF THE UTILITY INFORMATION SHOWN ON THESE PLANS. THE CONTRACTOR SHALL VERIFY THE EXACT LOCATION OF ALL UTILITIES PRIOR TO CONSTRUCTION. THE CONTRACTOR SHALL CONTACT UTILITY COMPANIES 48 HOURS IN ADVANCE OF ANY CONSTRUCTION ACTIVITIES IN ORDER TO DETERMINE IF THERE ARE ANY CONFLICTS WITH THE PROPOSED FACILITIES. THE CONTRACTOR SHALL NOTIFY THE ENGINEER IMMEDIATELY WHEN CONFLICTS WITH EXISTING UTILITIES ARE DISCOVERED.

SCALE: HOR=1"=20' VER=1"=4'

no.	revision	by	date

THE CITY OF COPPELL TEXAS 1890

scale	
horiz	1"=20'
vert	1"=4'
date	JAN 2015

tnp
teague nall & perkins
1100 Macon Street
Fort Worth, Texas 76102
817.336.5773 ph 817.336.2813 fx
TBPE Registration No. F-230
www.tnpinc.com

STATE OF TEXAS — SCOTT A. GIBSON 89290 — LICENSED PROFESSIONAL ENGINEER, P.E.
Date: 01.23.15

City of Coppell, Texas
Water, Sewer, Paving, Drainage & Street Light Improvements to Serve
Freeport Parkway - North
FREEPORT PARKWAY NORTH P&P
STA 14+00 TO STA 19+50

tnp project CPL12161
sheet 11 of 128

Drawing: Q:\PROJECTS\CPL12161\cad\sheets\008-014_FREEPORT PKWY PMP.dwg at Jan 22, 2015-6:33am by Jose_R
Layout: 14+00-19+50 Xrefs: X-22x34-TBLK.dwg - XBD-BASE.dwg - XBD-ROAD.dwg - XBD-ROAD-DESIGN.dwg - XBD-STORM.dwg - XREF-F-SITE.dwg - City of Coppell Tracts - CPL 12161.dwg - sect-K,B.dwg