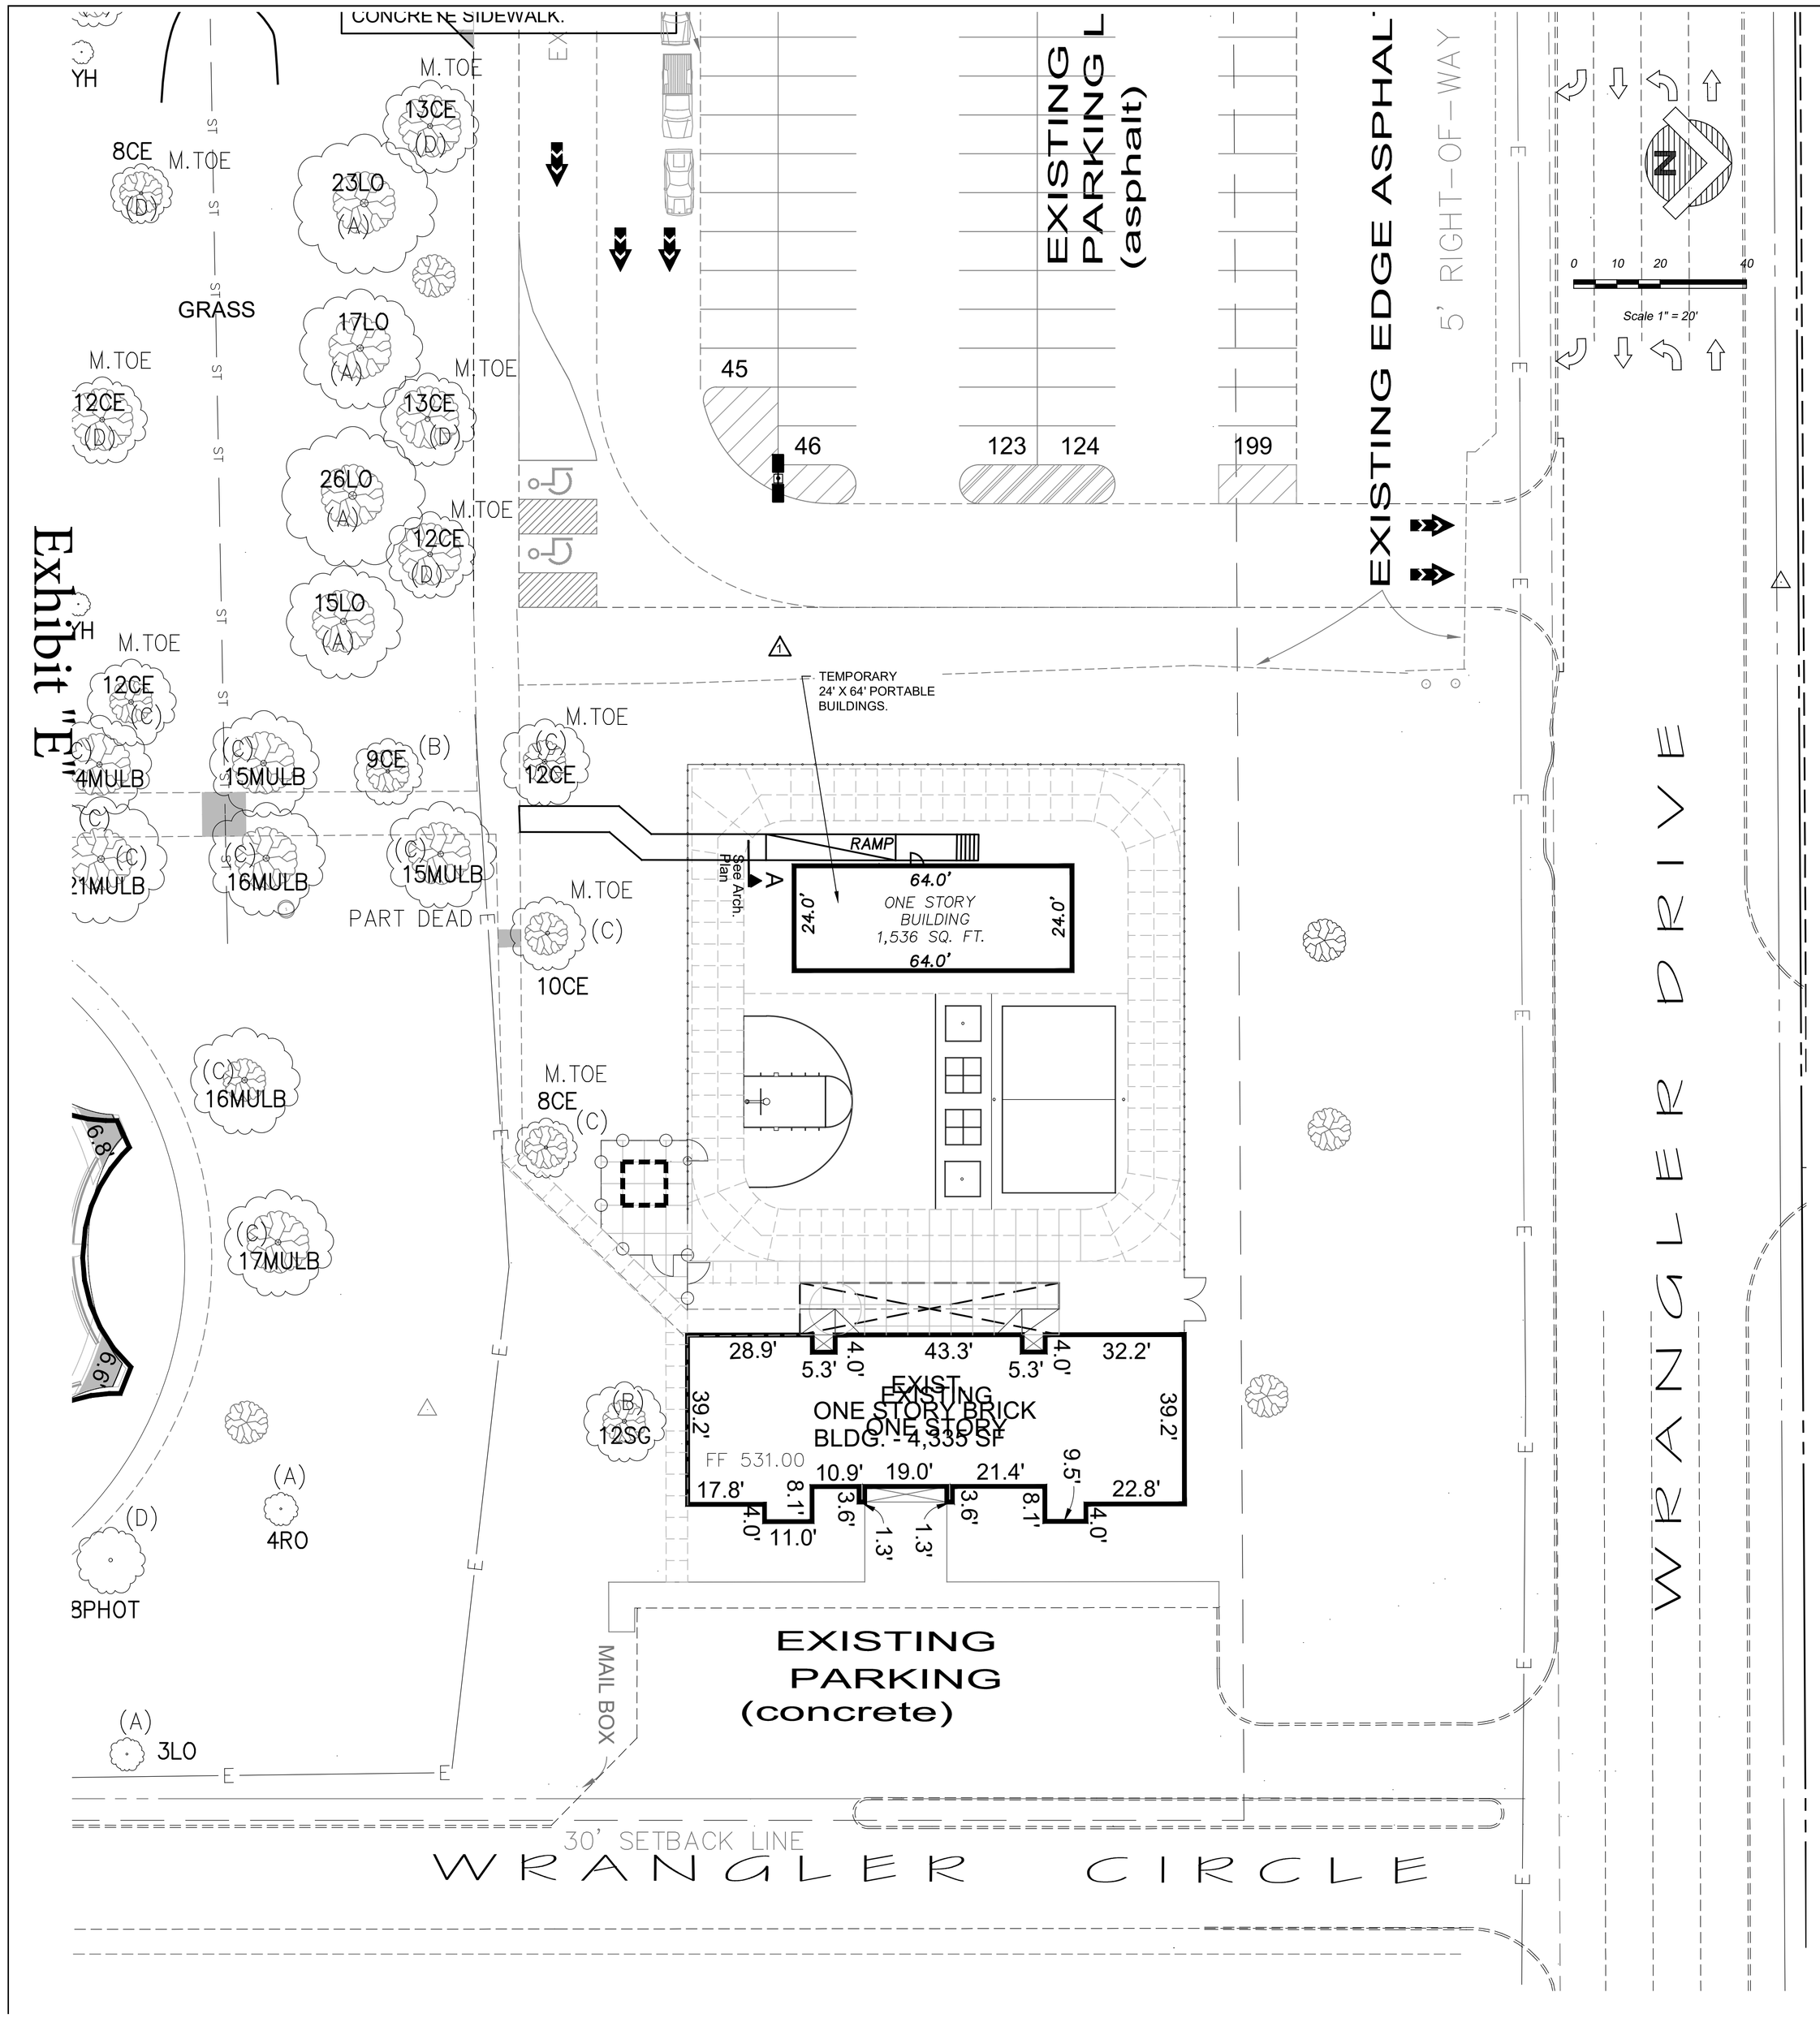

CORGAN

CORGAN
401 N. Houston St.
Dallas, TX 75202
T: 214.748.2000
F: 214.653.8281

ISSUES		
01	02/07/2017	100% FOR CONSTRUCTION
02		

REVISIONS		
1		
2		

STATE OF TEXAS
MIKE GLENN
35059

The seal appearing on this document was authorized by Mike Glenn, P.E. 35059, on February 20, 2017

GLENN ENGINEERING
T.B.P.E. FIRM REGISTRATION NO. F - 303
PHONE 972-717-5151 FAX 972-717-2176
105 DECKER COURT - SUITE 910 IRVING, TEXAS 75062

Coppell ISD 9TH Grade Center

AT COPPELL MIDDLE SCHOOL WEST
1301 WRANGLER CIRCLE
COPPELL TEXAS 75019

COPPELL 9TH GRADE CENTER
COPPELL MIDDLE SCHOOL WEST ADDITION
LOT 1, BLOCK 1 - 51.7285 ACRES
AN ADDITION TO THE CITY OF COPPELL,
DALLAS COUNTY, TEXAS
SITUATED IN THE CORDELIA BOWEN SURVEY - ABSTRACT NO. 56

SCALE 1" = 20'

ENLARGED SITE PLAN 'B'

JOB 16242.0000
DATE 02.07.2017
SHEET

CS 1.0B