Exhibit "C"

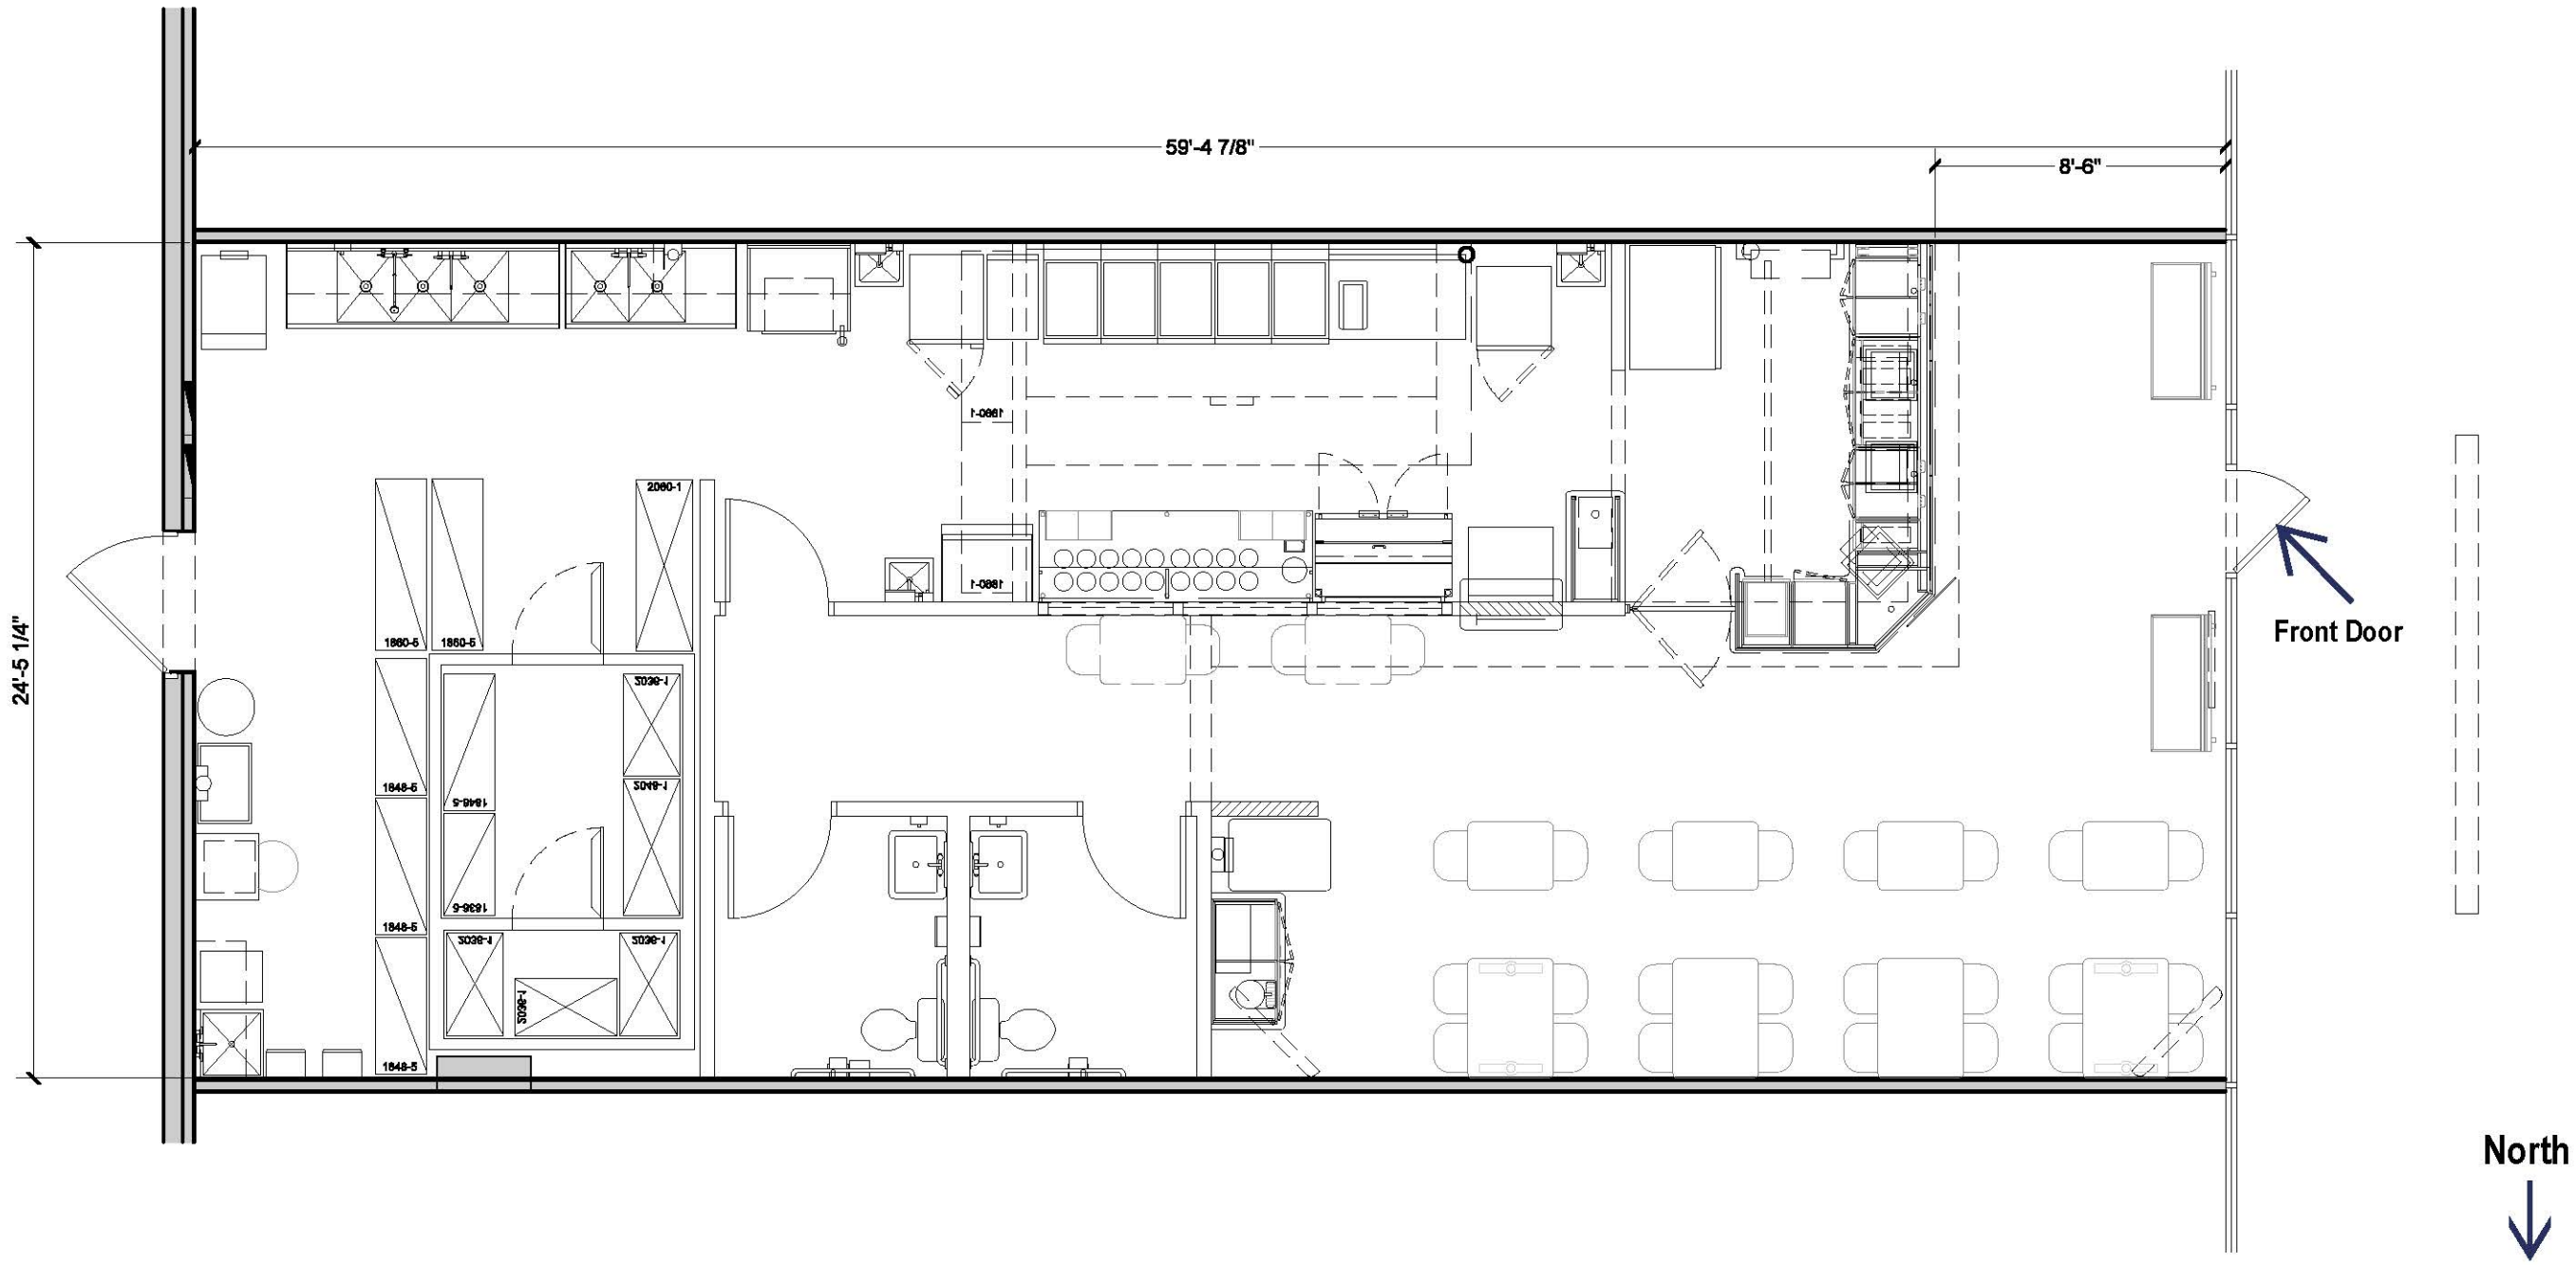

PROJECT DATA:

OVERALL NET LEASE (USABLE) AREA:	1,452 SQ. FT. (NET USABLE SPACE)
SALES, COOKING, PREP & JANITOR AREAS:	670 SQ. FT. @ 1/200 (GROSS) = 4 OCCUPANTS
SEATING AREA:	430 SQ. FT. @ 1/15 = 29 OCCUPANTS
ORDER (STANDING) AREA:	60 SQ. FT. @ 1/5 = 12 OCCUPANTS
COOLER / FREEZER AREA:	90 SQ. FT. (ACCESSORY USE, NOT APPLICABLE)
PASSAGE, MEN & WOMEN RESTROOM AREAS:	202 SQ. FT. (ACCESSORY USE, NOT APPLICABLE)
SEATING ANALYSIS:	32 TOTAL SEATS
TOTAL OCCUPANT LOAD:	45 OCCUPANTS

LAYOUT NOTES:
- NEW ELECTRICAL PANELS AND LOCATION TO ACCOMMODATE SERVICE SIZE REQUIREMENTS AND LAYOUT

SUP: 1261-C Wingstop

PROJECT LOCATION:
Braewood Shopping Centre
150 S. Denton Tap Road, Suite 105
Coppell, Texas

DRAWING NAME

SCHEMATIC EQUIPMENT PLAN

ISSUE DATE: 01/25/2017 REVISED DATE: 01/31/2017
REVISED DATE: 01/26/2017 REVISED DATE: 02/02/2017