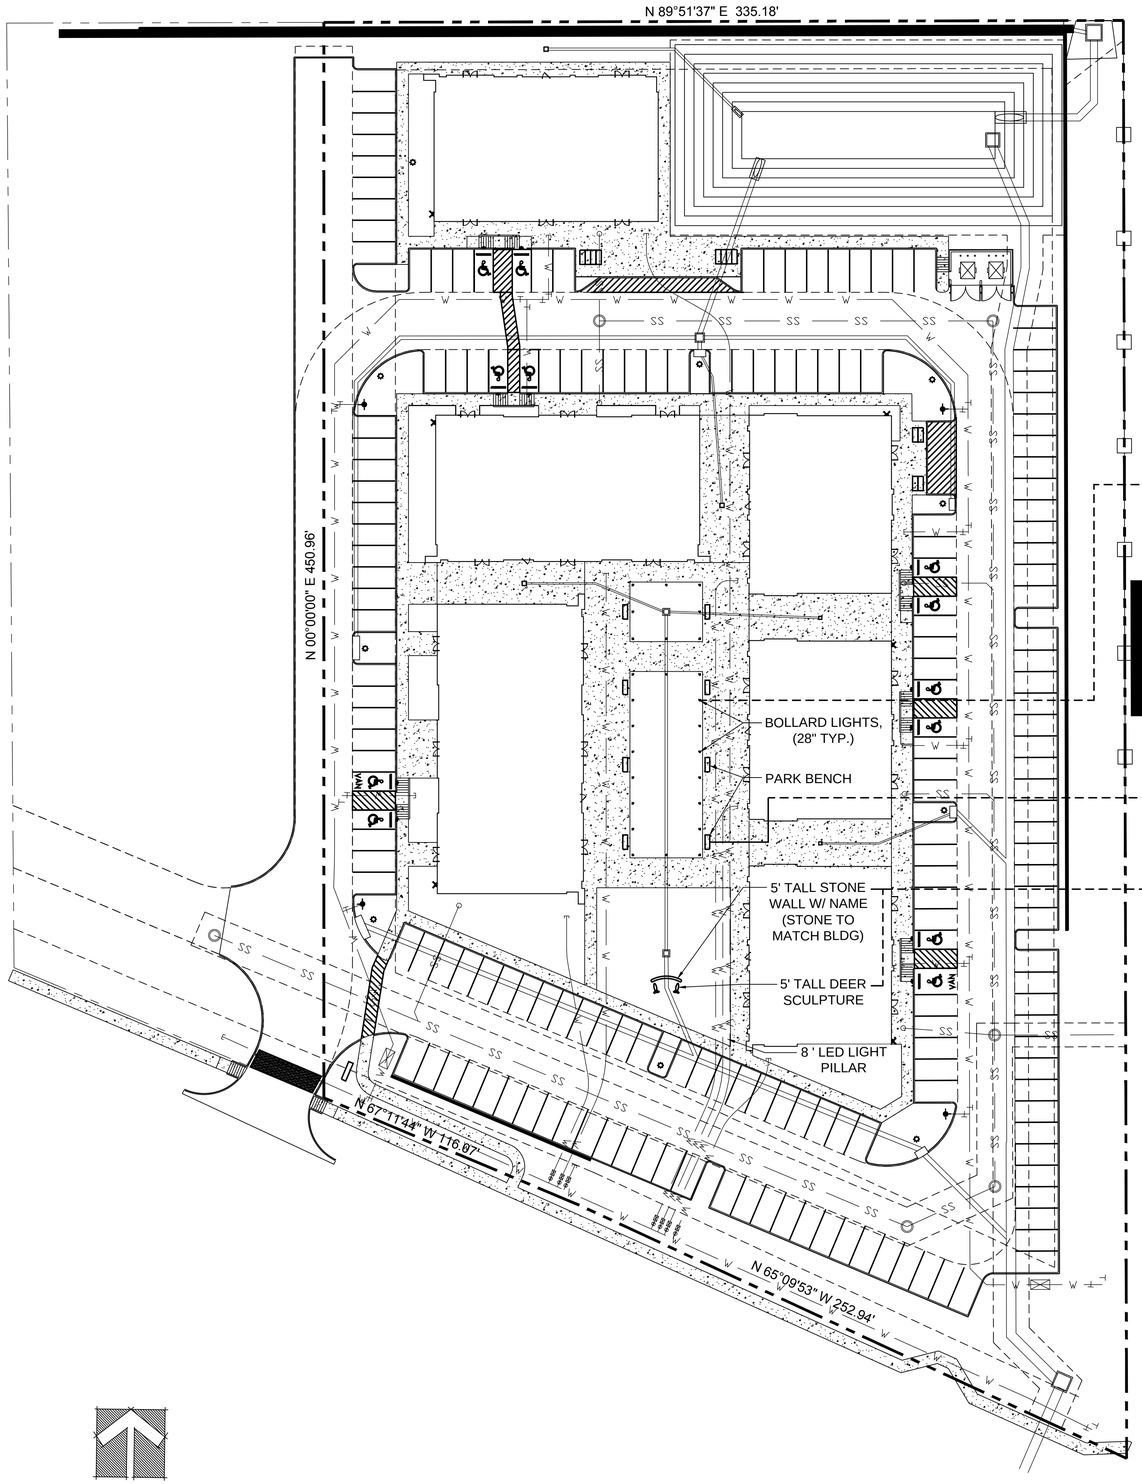

28" TALL BOLLARD LIGHT

PARK BENCH

5 ' TALL METAL DEER SCULPTURE
&
5' TALL WALL BEHIND (STONE TO MATCH BUILDING STONE)

A1 SITE PLAN WITH SCULPTURES & PILLAR LIGHTS

SCALE : 1"=30'-0"

ARCHITECT + ASSOCIATES, INC.
ARCHITECTURE–PLANNING
13601 PRESTON RD, SUITE-#820, DALLAS, TX, 75240
Tel.(214)730 0666, (214)738 3619 (Cell)
E-mail: mhdewan@gmail.com

OWNER: MR. VIJAY MR. NADIM

Proposed NORTHWEST GATEWAY PLAZA
SH-121 FRONTAGE RD
COPPELL, TEXAS, 75019

SEAL:

REVISIONS: DATE:

TITLE: SITE PLAN W/ SCULPTURE & PILLAR LIGHTS

DATE: 08/25/2021	SCALE: AS NOTED
DRAWN: GB	CHECKED: MHD
PROJECT # 11D-2020	
SHEET NO: A-1.01	