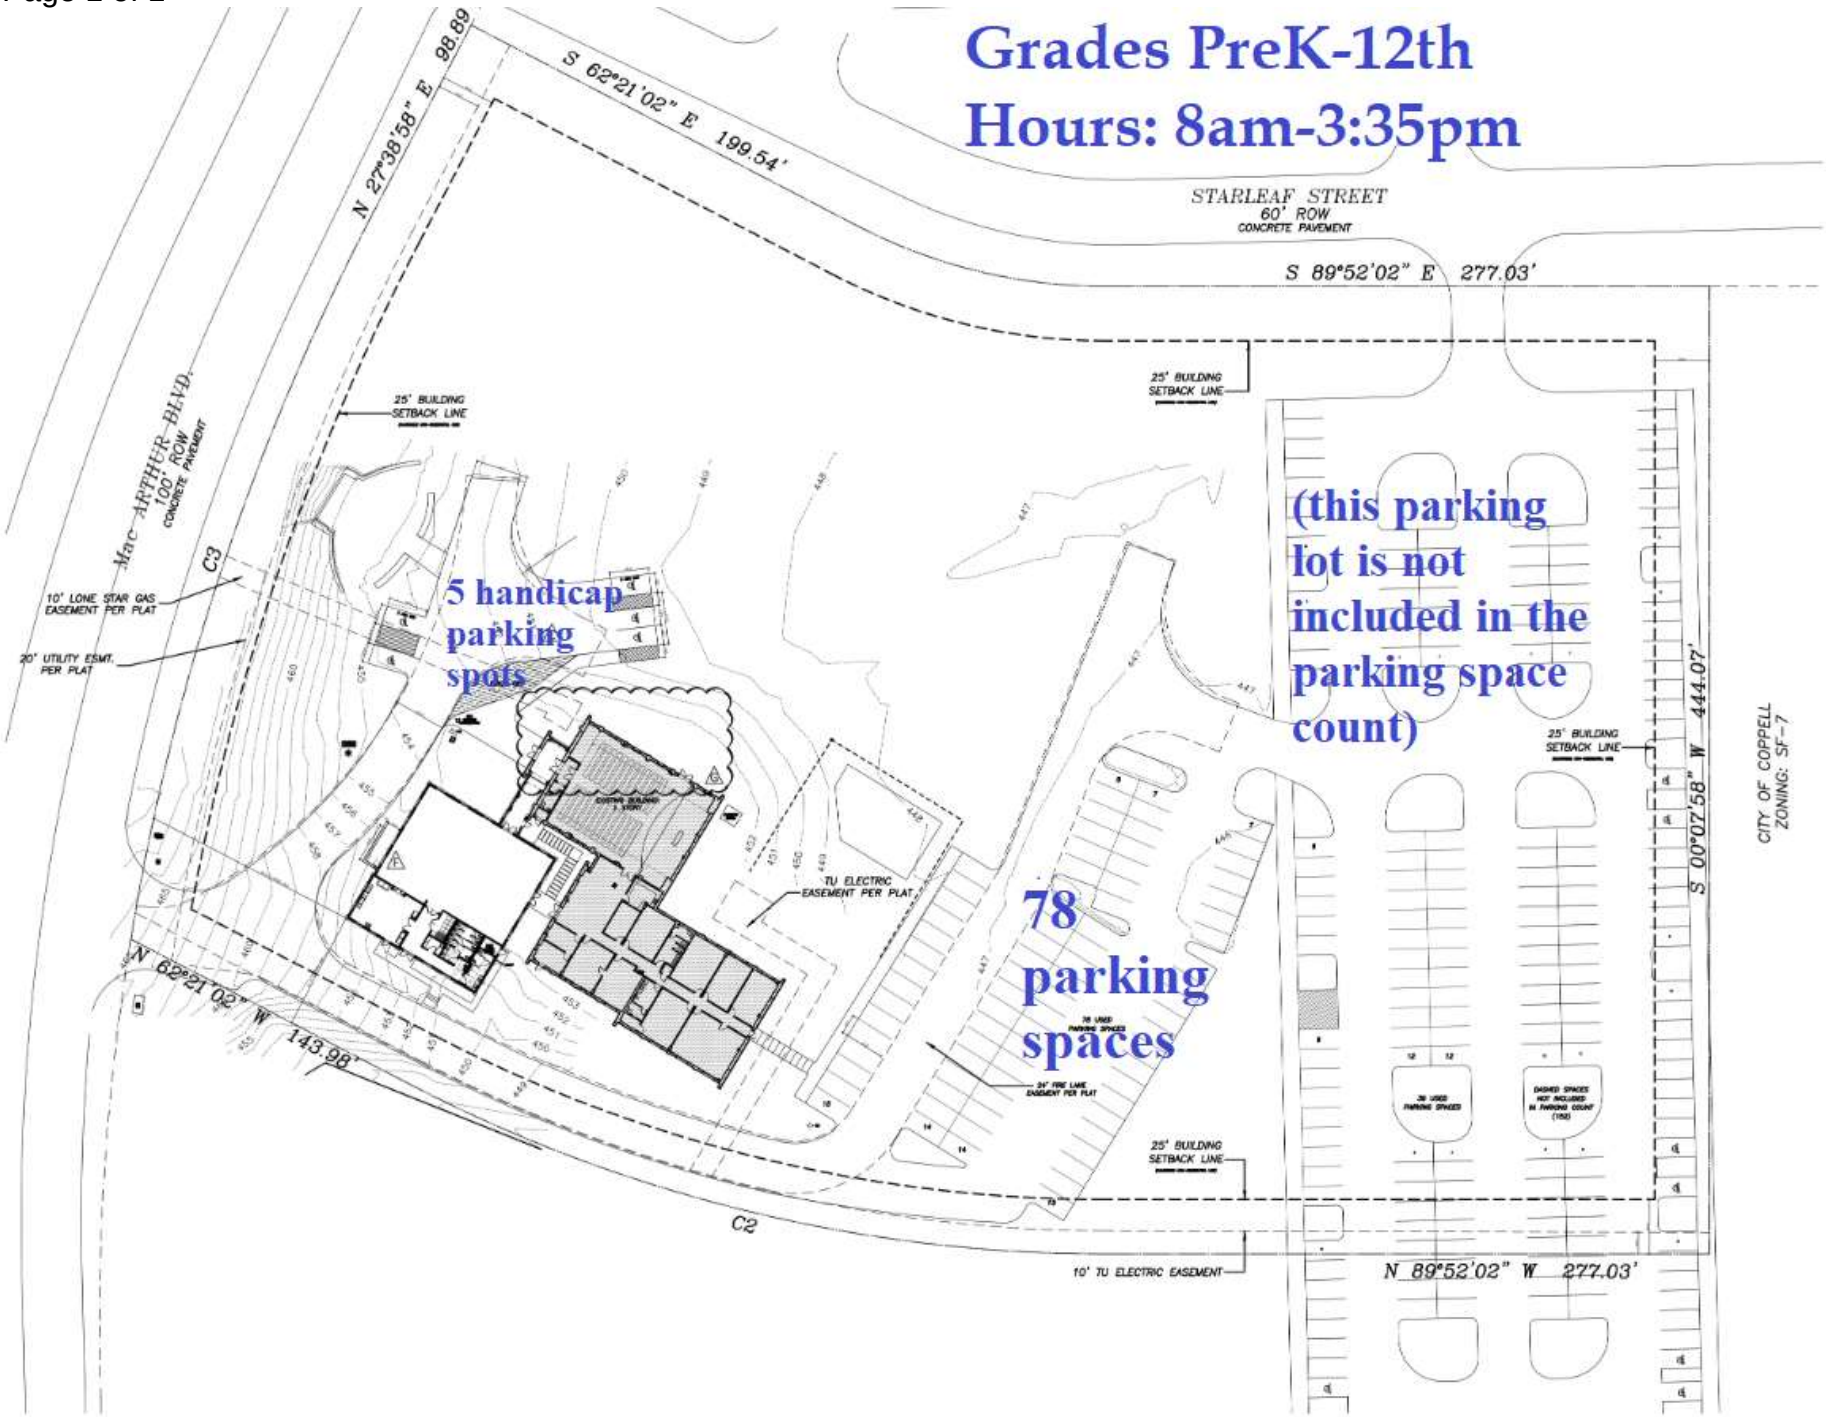
Grades PreK-12th
Hours: 8am-3:35pm
STARLEAF STREET
60' ROW
CONCRETE PAVEMENT
S 89°52'02" E 277.03'
S 62°21'02" E 199.54'
N 27°38'58" E 98.69'
Mac ARTHUR BLVD.
100' ROW
CONCRETE PAVEMENT
25' BUILDING SETBACK LINE
10' LONE STAR GAS EASEMENT PER PLAT
20' UTILITY ESMT. PER PLAT
C3
5 handicap parking spots
(this parking lot is not included in the parking space count)
TU ELECTRIC EASEMENT PER PLAT
78 parking spaces
N 62°21'02" W 143.98'
C2
10' TU ELECTRIC EASEMENT
N 89°52'02" W 277.03'
S 00°07'58" W 444.07'
CITY OF COPPELL
ZONING: SF-7