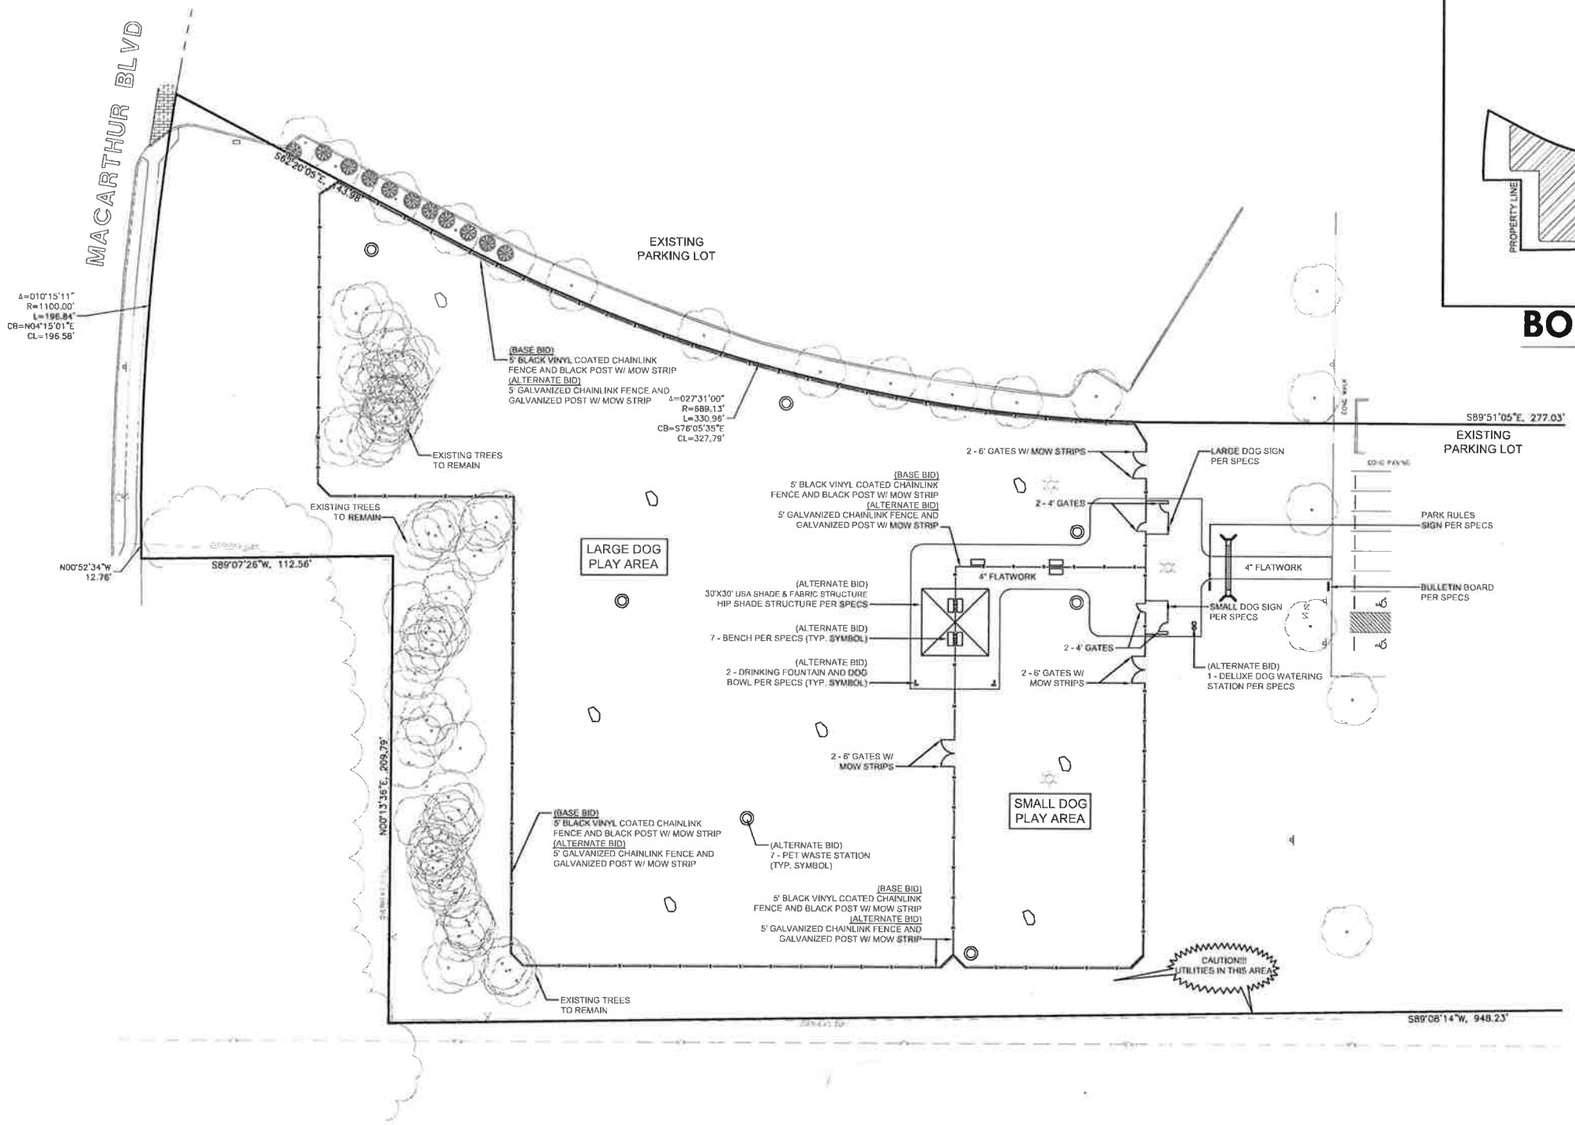

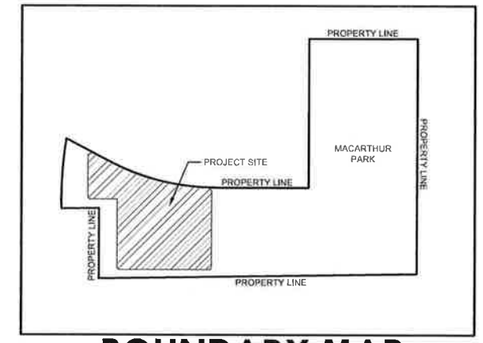

BOUNDARY MAP

SCALE: 1"=200'

tnp

30 0 15 30

GRAPHIC SCALE

no.	revision	by	date

THE CITY OF COPPELL TEXAS 1890

scale	
horiz	1"=30'
vert	N/A
date	April 2013

tnp

teague nall & perkins
1100 Macon Street
Fort Worth, Texas 76102
817.336.5773 ph 817.336.2813 fx
TBPE Registration No. F-230
www.tnpinc.com

This document is for interim review and is not intended for construction, bidding or permit purposes.

TIMOTHY W. MAY, L.A. Date: APRIL 2013

Tx. Reg # 1227

City of Coppell, Texas

MacArthur Park Improvements

Dog Park

SITE PLAN

tnp project cpl130BB

sheet 1 of 10