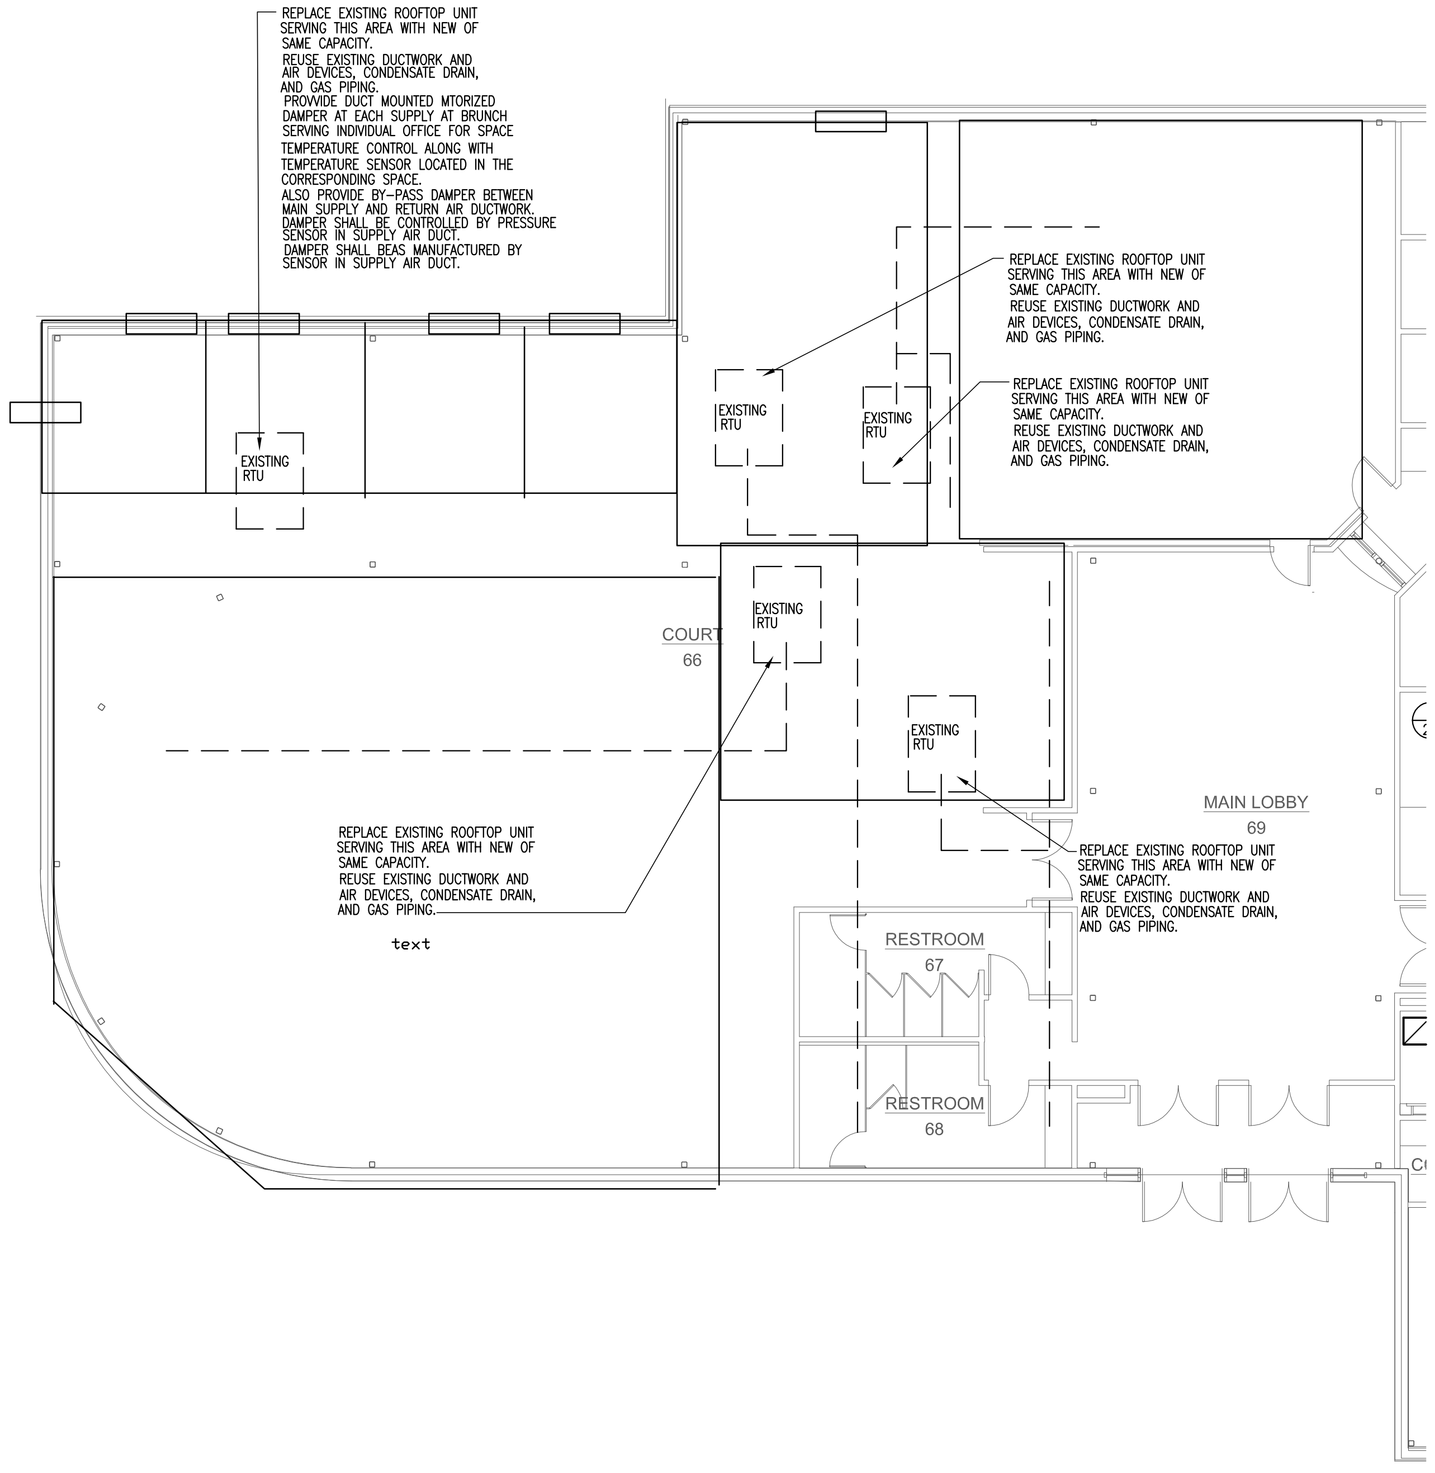

1 FLOOR PLAN "B" - HVAC

1/8" = 1'-0"

0' 2' 4' 8'

THE ALEX GROUP, LLC
TEXAS REGISTERED ENGINEERING FIRM F-6880
TAG
the alex group, llc
Professional & Consulting Engineers
2701 E. Trinity Mills Rd. Suite 108
Carrollton, Texas 75006
www.thealexgroup.net
Tel.: 972.820.6400
Fax.: 972.820.6404

STATE OF TEXAS
SAM N. KREATSKER
90366
LICENSED
PROFESSIONAL ENGINEER
04-07-14

CITY OF COPPELL
JUSTICE CENTER
HVAC UPGRADE
130 Town Center Blvd., Coppell, TX 75019

DATE
100% C.D. 04/10/14

DRAWING TITLE
FLOOR PLAN "B"
HVAC

SHEET
M1-B