





OWNER
FIRST GLOBAL GROUP, INC.
 900 SILVERTON STREET
 SOUTHLAKE, TEXAS
 TEL. 817 808 0551

CONSTRUCTION DRAWINGS FOR
COPPELL TEXACO
 LOT-1R, BLK-A, MOBIL SITE PLAN ADDITION (TEXACO)
 MCKINNEY & WILLIAM SURVEY, ABS. 1054
 CITY OF COPPELL, TEXAS
 890 S. DENTON TAP ROAD, COPPELL, TEXAS

ISSUE DATE: 2/25/2015

**BUILDING
 ELEVATIONS**

A 2.0

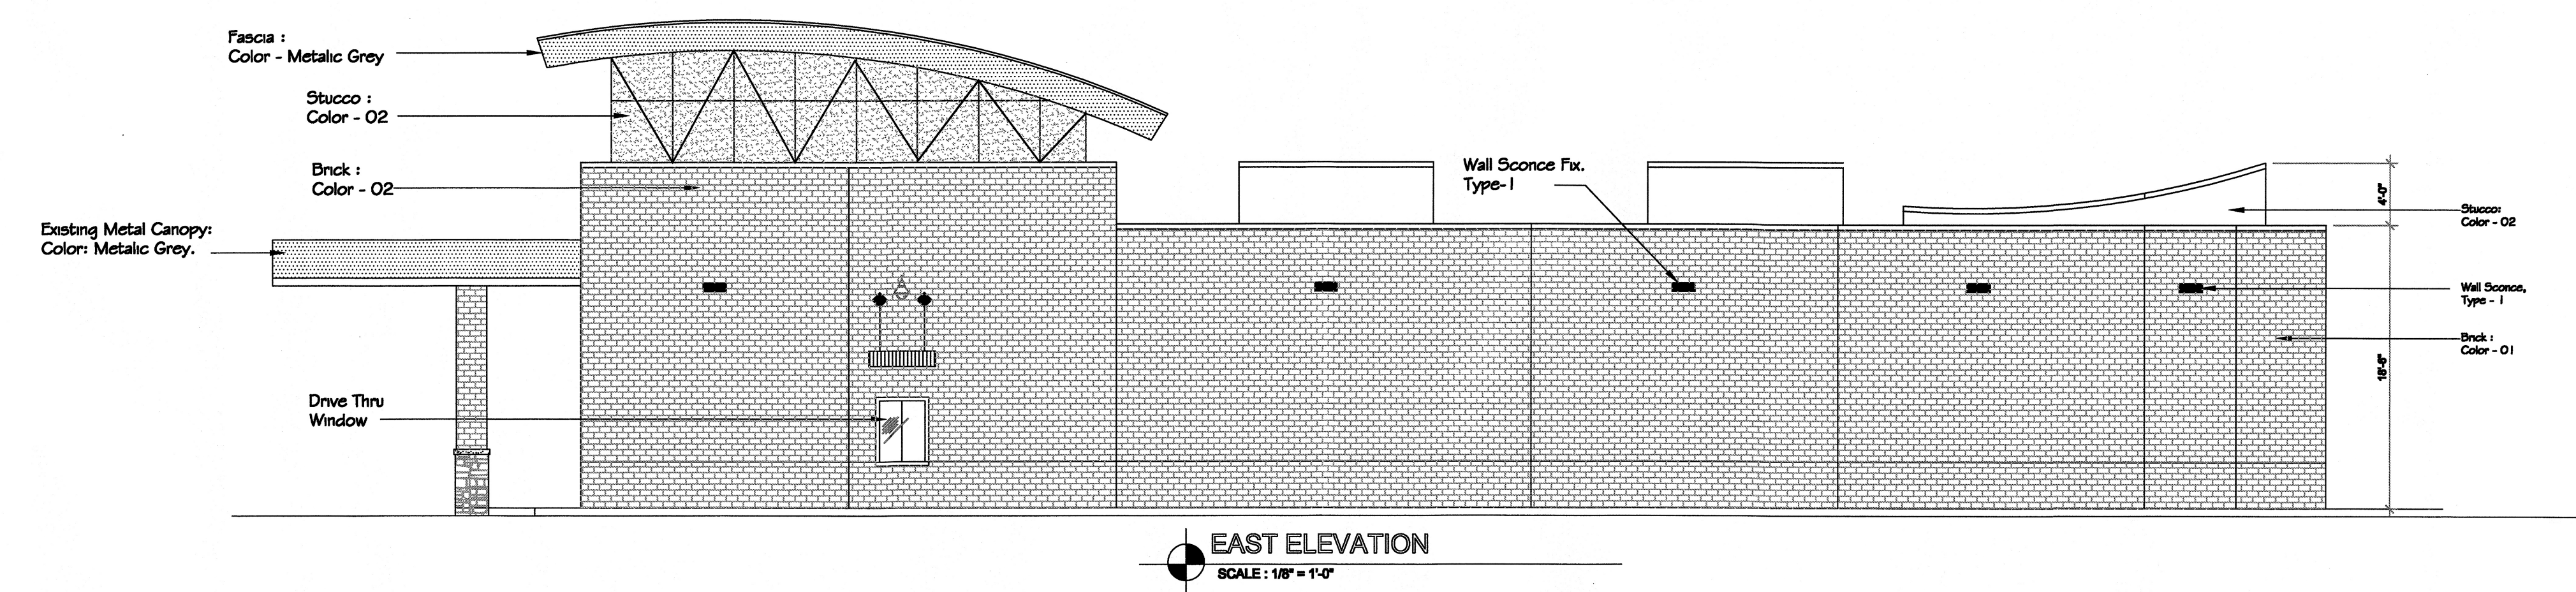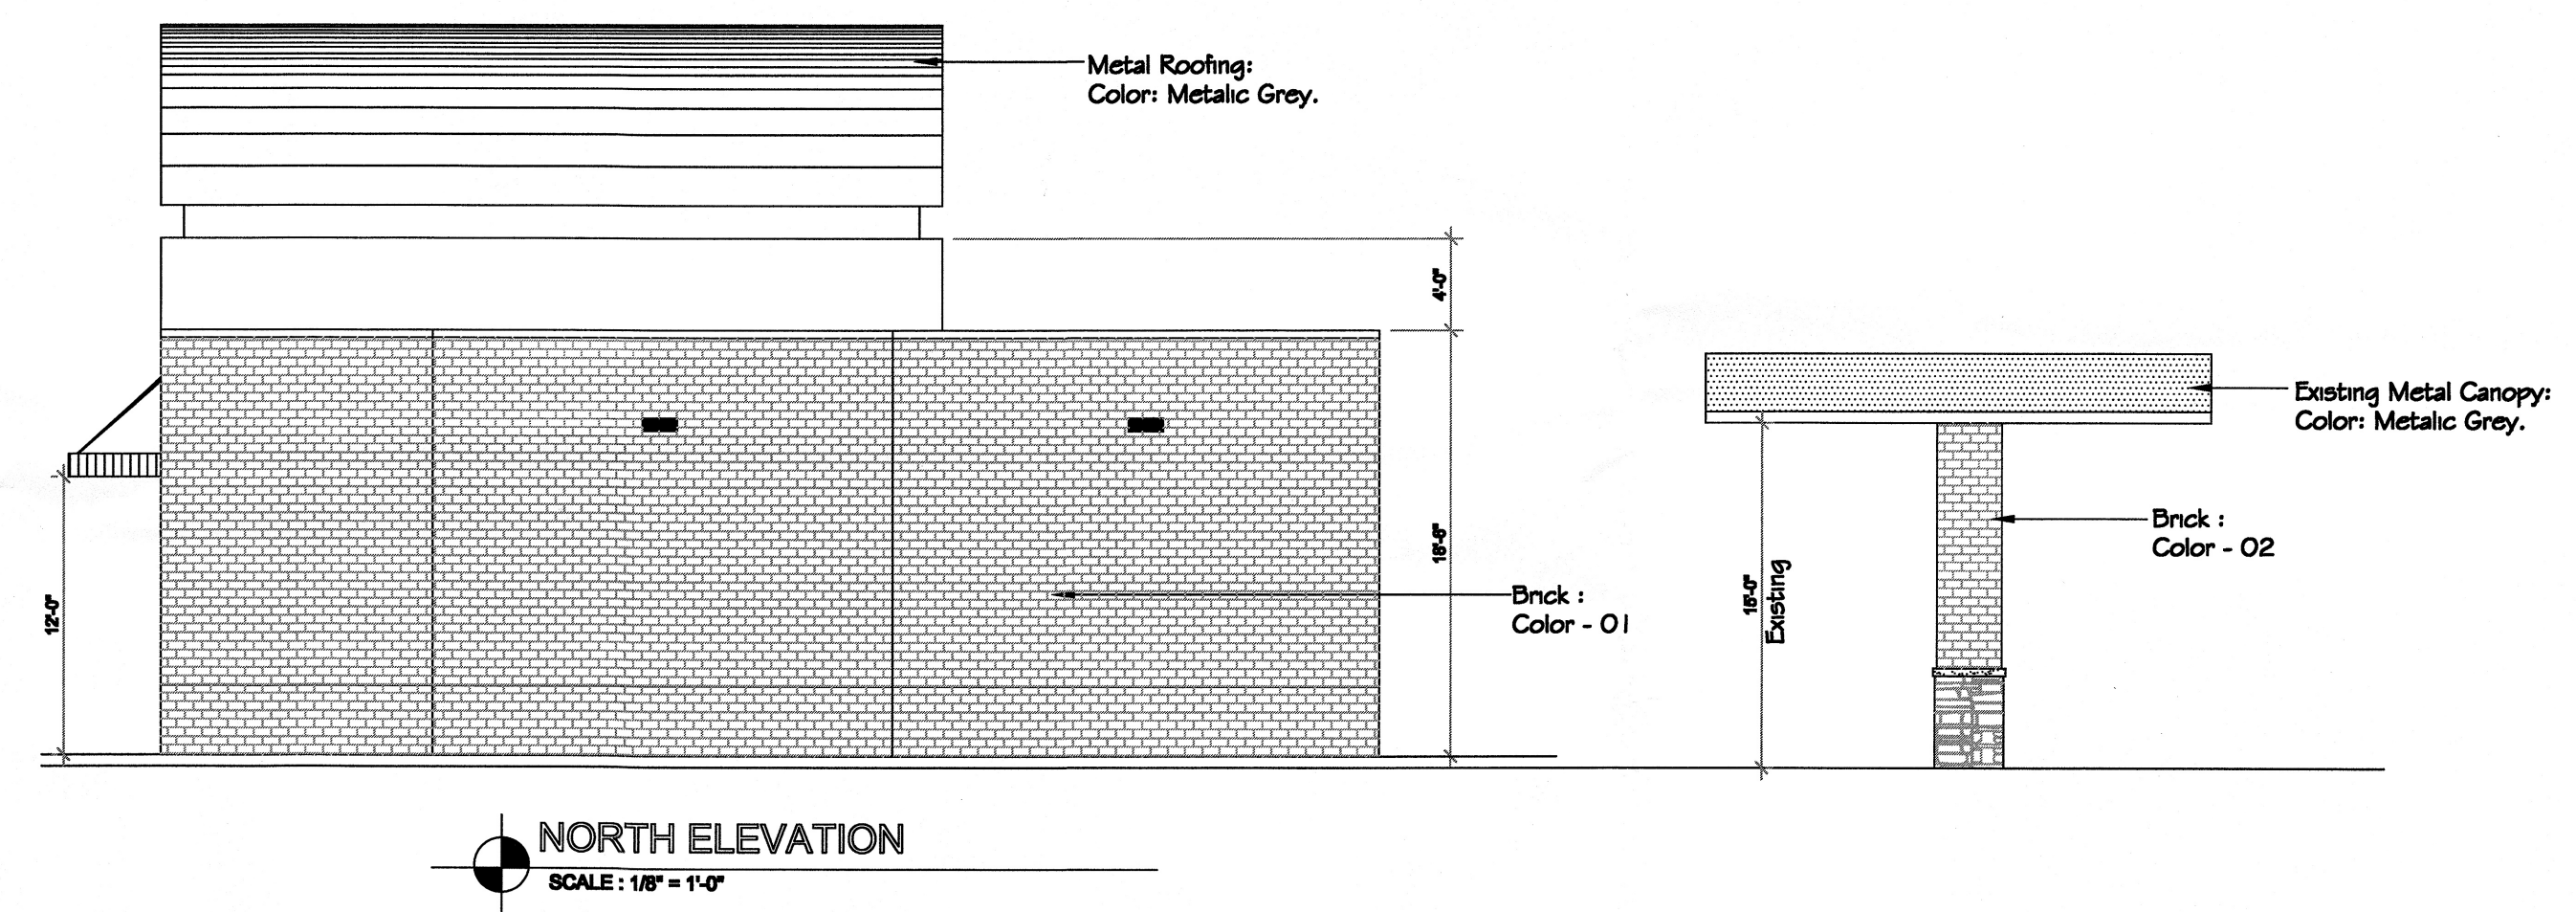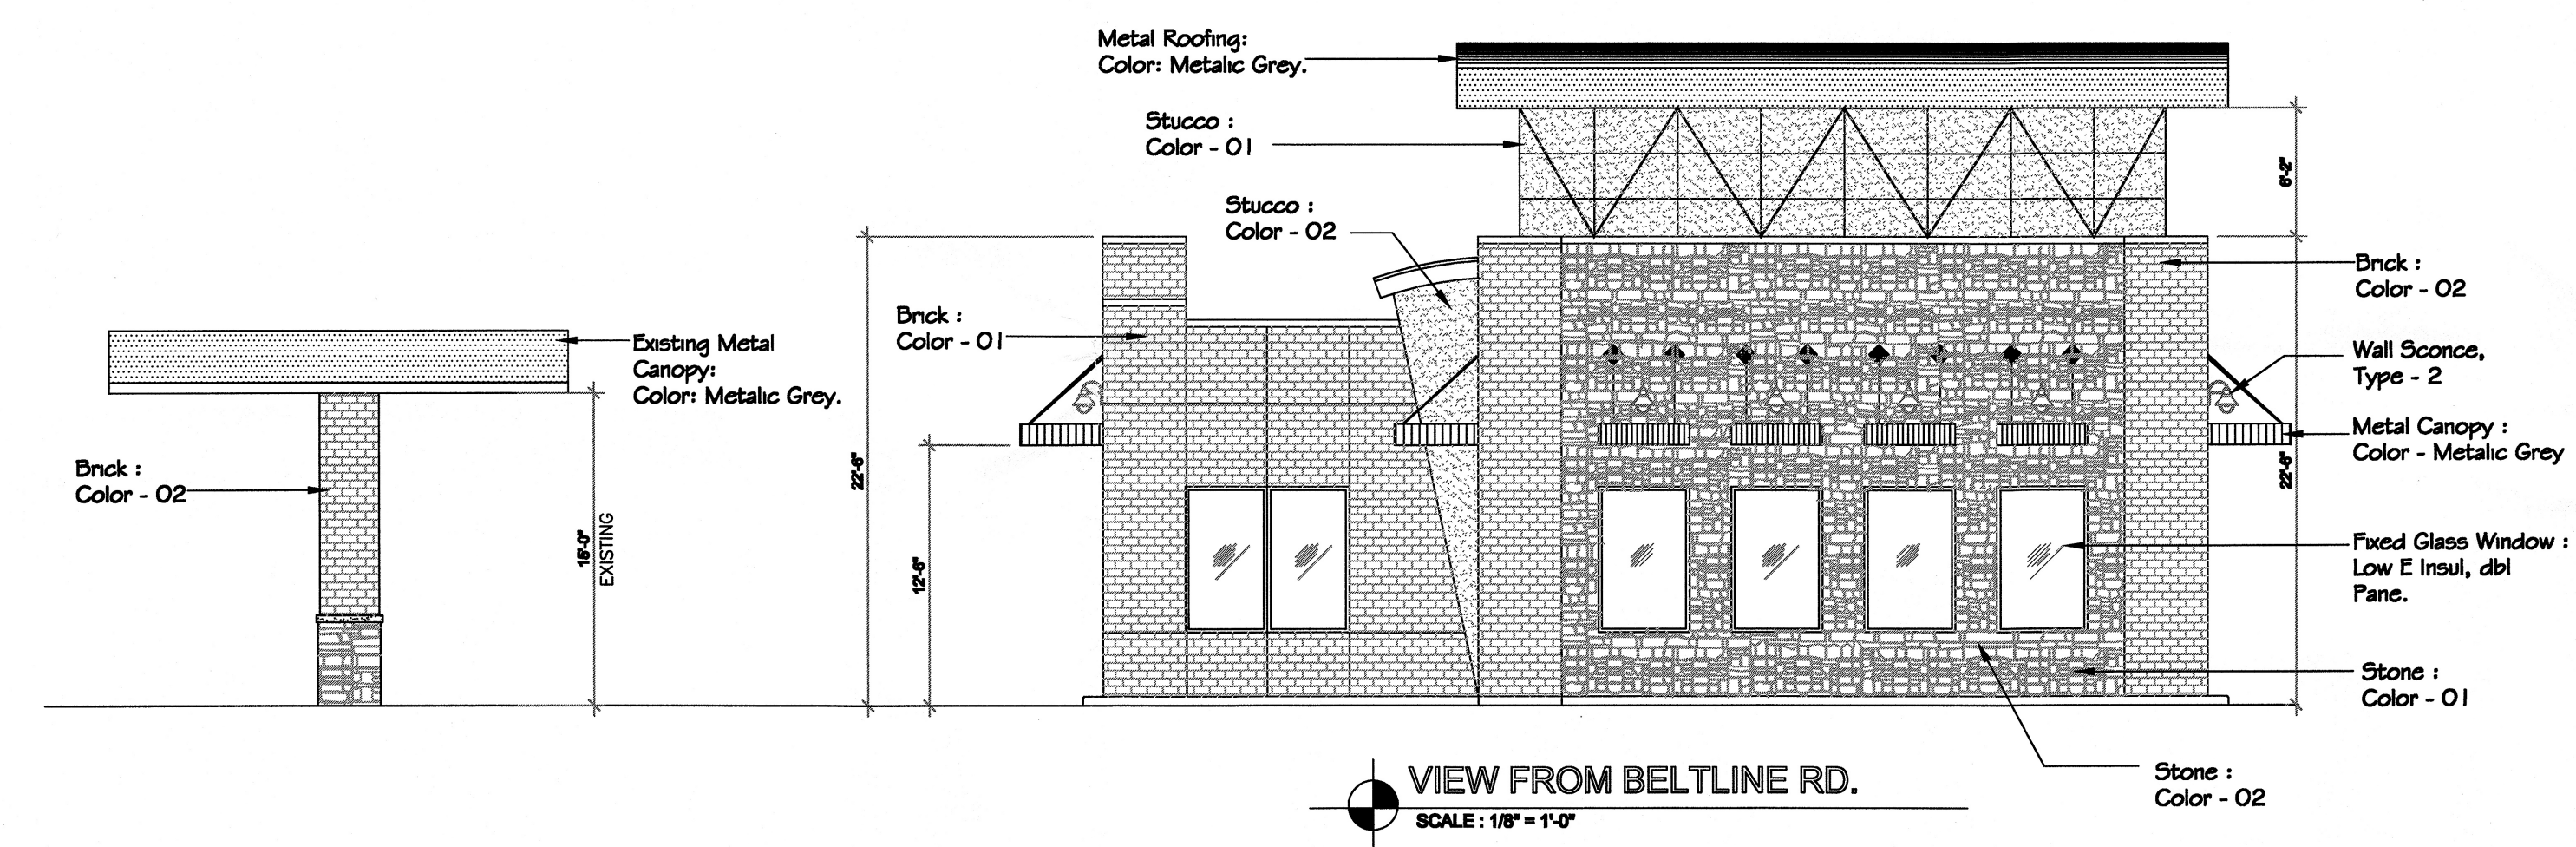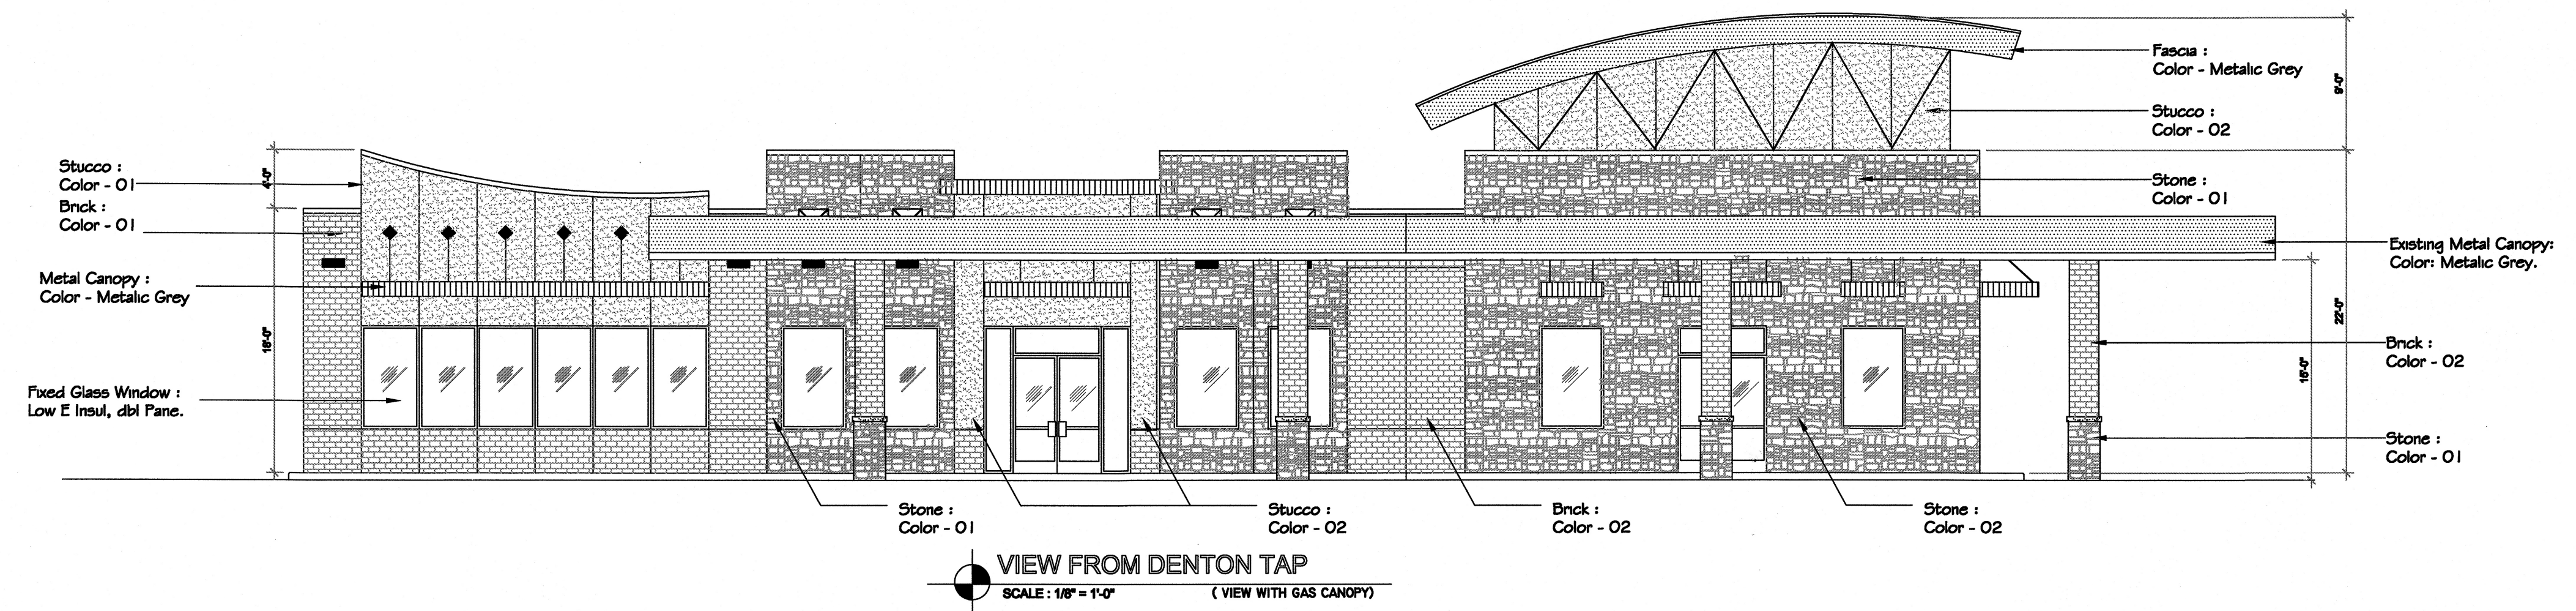

MATERIAL COLOR SCHEDULE		
Brck : Color - 01	Dessert Tan	Acme Brick
Brck : Color - 02	Castle Ridge	Acme Brick
Stone : Color	Durango Ledge	Lone Star Stone
Stucco : Color-1	Stone Grey	Megna Wall
Stucco : Color-2	Red Clay	Megna Wall